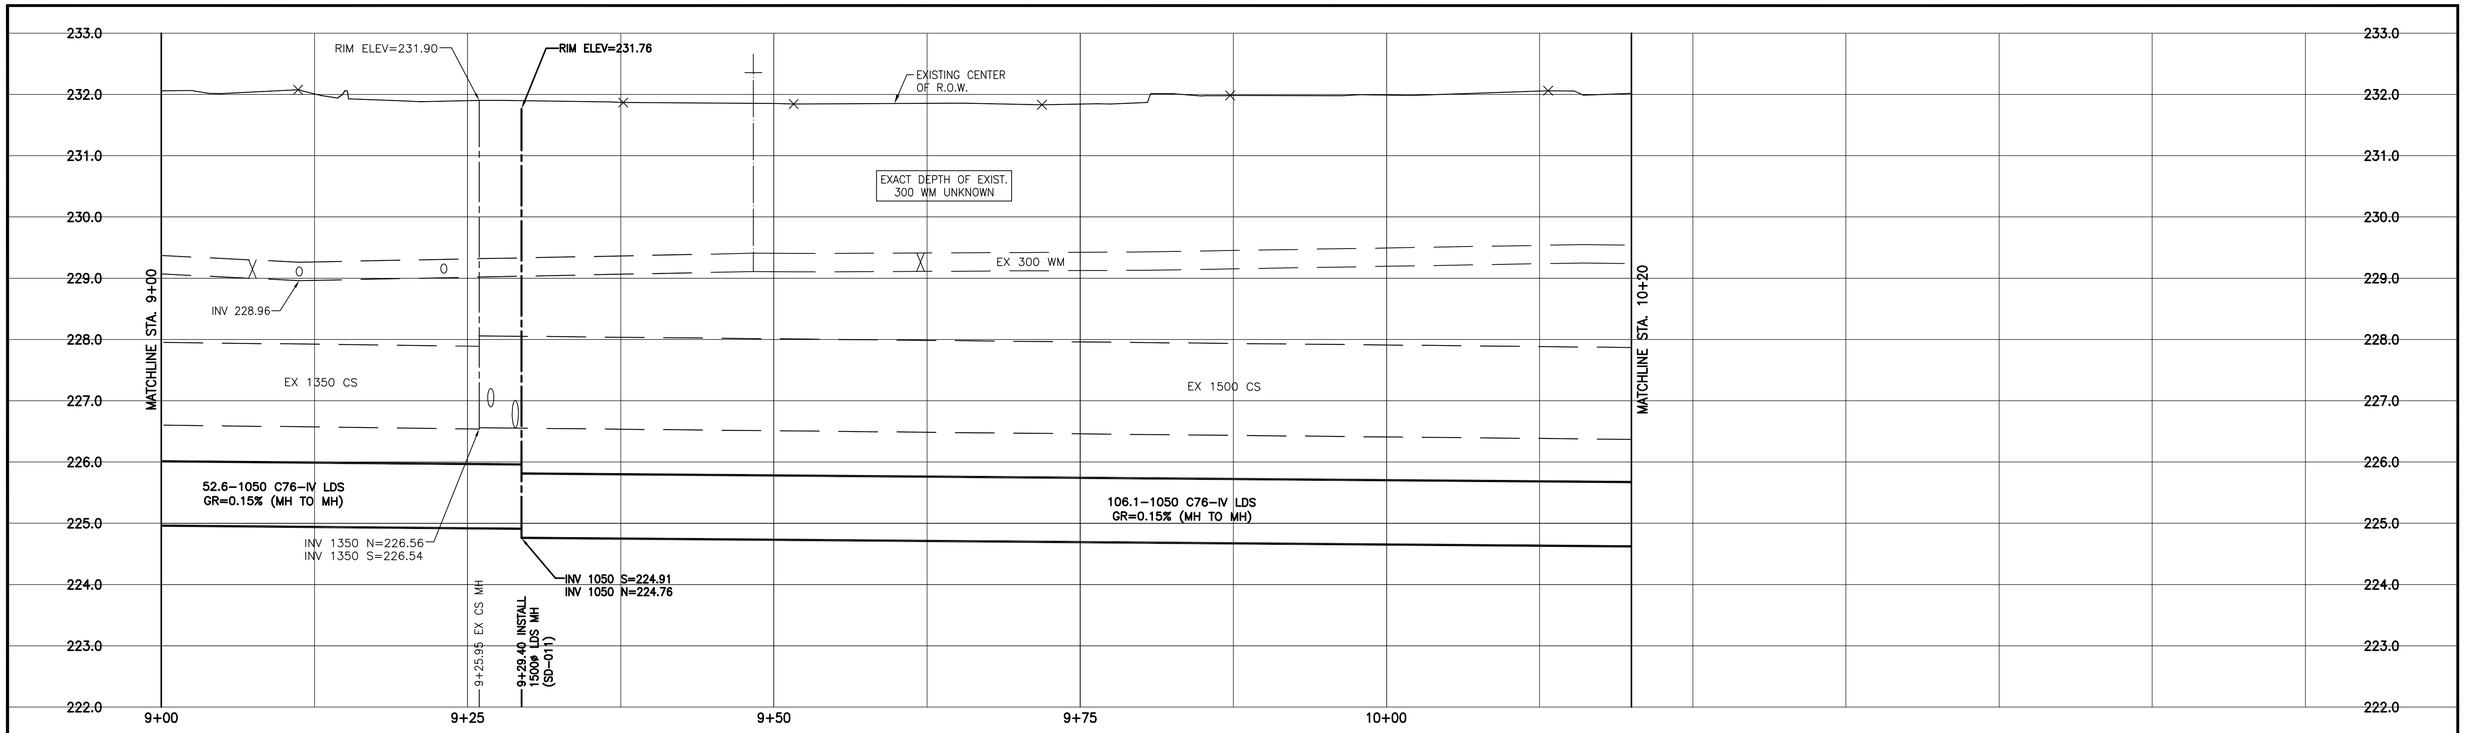

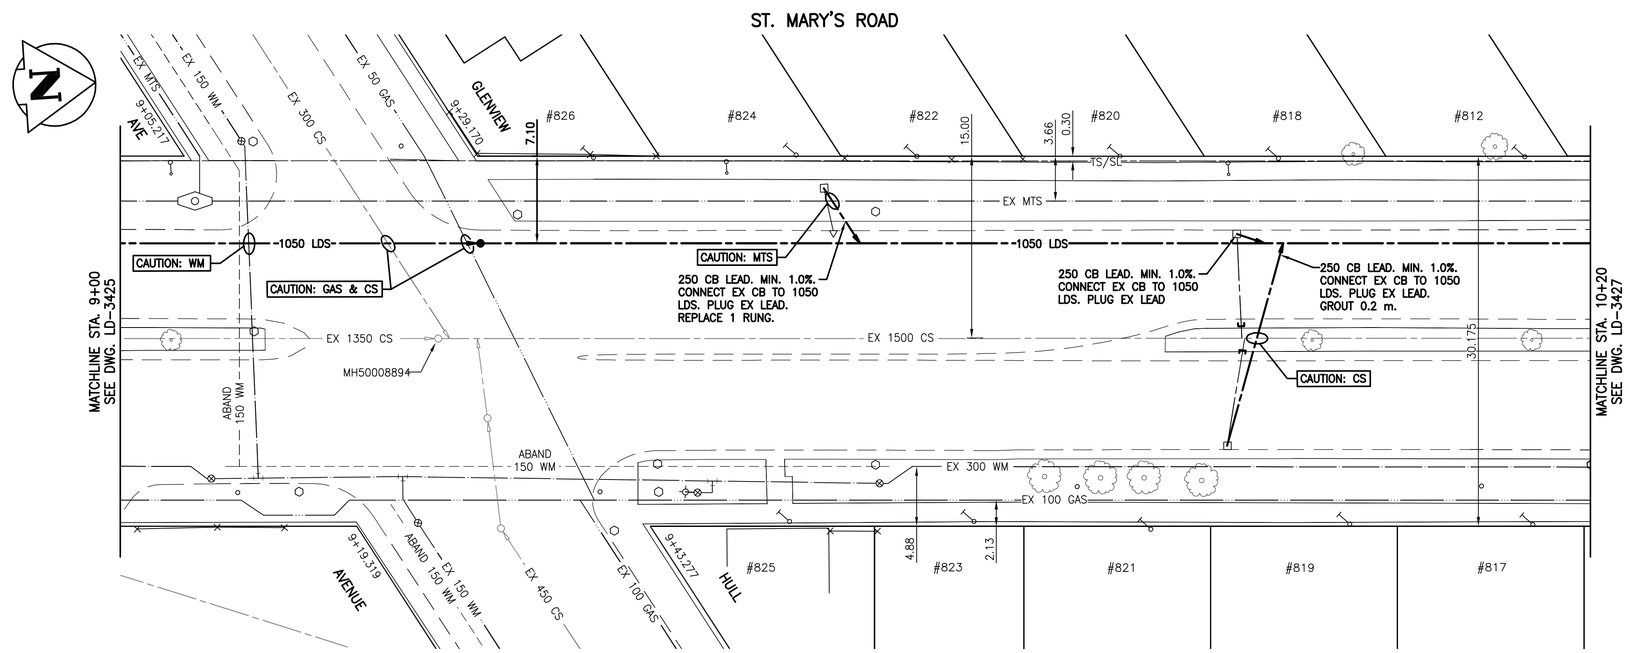

1:250H 0 2.5 7.5 12.5m
1:50V 0 0.5 1.5 2.5m

PLANE & ASPHALT OVERLAY ST. MARY'S RD SOUTHBOUND CURB LANE FROM STA 5+45 TO STA 12+75

WARNING

IF POWER EQUIPMENT OR EXPLOSIVES ARE TO BE USED FOR EXCAVATION ON THIS PROJECT THE CONTRACTOR MUST:

1) NOTIFY THE GAS COMPANY OF THE PROPOSED LOCATION OF EXCAVATION.

2) TAKE PRECAUTION TO AVOID DAMAGE TO GAS COMPANY INSTALLATIONS.

SEE PROVINCIAL REGULATION 140/92 FOR DETAILS

METRIC

WHOLE NUMBERS INDICATE MILLIMETRES
DECIMALIZED NUMBERS INDICATE METRES

BENCH MARK: S.W. Cor. St. Mary's Rd. & Glenview Ave., Tblt. in 7.6 m Conc. pile, 6 m N. of S.L. of Glenview Ave. & 0.6 m W. of W.L. of St. Mary's Rd.

NOTE:
STATIONING IS ALONG ℄ OF ROAD

CONSTRUCTION NOTES:

1. ALL NEW SEWERS AND SEWER SERVICES TO BE INSTALLED BY TRENCHLESS METHODS.
2. SEWER SERVICE LOCATIONS TO BE CONFIRMED PRIOR TO CONSTRUCTION.
3. EXCAVATIONS WITHIN 1.0m OF PAVEMENT TO BE BACKFILLED WITH CLASS 3 MATERIAL.
4. NEW SEWER SERVICES RENEWED TO PROPERTY LINE TO HAVE A MINIMUM SLOPE OF 1.0%.

BID OPPORTUNITY NO. 484–2010

APEGM
Certificate of Authorization
Stantec Consulting Ltd.
No. 1301 Date:_____

EXISTING	LEGEND–PLAN	PROPOSED	EXISTING	LEGEND–PLAN	PROPOSED	EXISTING	LEGEND–PROFILE	PROPOSED
150 WM	WATERMAIN	150 WM		HYDRO		150 WM	WATERMAIN	150 WM
	HYDRANT			M.T.S.			HYDRANT, VALVE	
	VALVE			CONCRETE		300 LDS	LAND DRAINAGE SEWER	300 LDS
300 LDS	LAND DRAINAGE SEWER	300 LDS		ASPHALT		250 WWS	WASTE WATER SEWER	250 WWS
250 WWS	WASTE WATER SEWER	250 WWS		SIDEWALK			℄ PROFILE	
	MANHOLE			PROPERTY LINE			NORTH OR WEST GUTTER	
	CATCH BASIN			SURVEY BAR			SOUTH OR EAST GUTTER	
	CURB INLET			DITCH			NORTH OR WEST ℙ	
	JUNCTIONS		31.334	ELEVATION	(32.231)		SOUTH OR EAST ℙ	
	CULVERT						NORTH OR WEST DITCH	
	GAS						SOUTH OR EAST DITCH	

LOCATION APPROVED
UNDERGROUND STRUCTURES

SUPV. U/G STRUCTURES COMMITTEE DATE

NOTE:
LOCATION OF UNDERGROUND STRUCTURES AS SHOWN ARE BASED ON THE BEST INFORMATION AVAILABLE BUT NO GUARANTEE IS GIVEN THAT ALL EXISTING UTILITIES ARE SHOWN OR THAT THE GIVEN LOCATIONS ARE EXACT. CONFIRMATION OF EXISTENCE AND EXACT LOCATION OF ALL SERVICES MUST BE OBTAINED FROM THE INDIVIDUAL UTILITIES BEFORE PROCEEDING WITH CONSTRUCTION.

B.M. 654–378
ELEV. 231.851 m

NO.	REVISIONS	DATE	BY
1	REVISED AS PER ADDENDUM No. 2	10.06.29	D.M.L.

Stantec Consulting Ltd.
905 Waverley Street, Winnipeg, Manitoba
Tel 204–489–5900 Fax 204–453–9012

DESIGNED BY J.C
CHECKED BY H.K.
DRAWN BY D.M.L.
APPROVED BY L.C.
HOR. SCALE: 1:250
VERTICAL: 1:50
RELEASED FOR CONSTRUCTION: ORIGINAL SIGNED BY C. BOULET
DATE 2010.06.11
DATE 10.06.25

ENGINEER'S SEAL
ORIGINAL SEALED BY H.A. KATZ P. ENG. 10.06.22

CONSULTANT DRAWING NO.
C-226

THE CITY OF WINNIPEG
WATER AND WASTE DEPARTMENT
ENGINEERING DIVISION

ST. MARY'S ROAD
29.0m S OF MH AT GLENVIEW AVE. TO 91.0m N OF MH AT GLENVIEW AVE.
MAGER COMBINED SEWER DISTRICT SEWER SEPARATION
CONTRACT NO. 2

SHEET 8 OF 14
CAD FILE DRAWING NUMBER 11890c-219-712.dwg
CITY DRAWING NUMBER LD-3426

V:\11890\active\116807910\drawing\411_model_files\07910-pb-ints.dwg
2010-06-29 09:59AM By: ddarey

51/712B