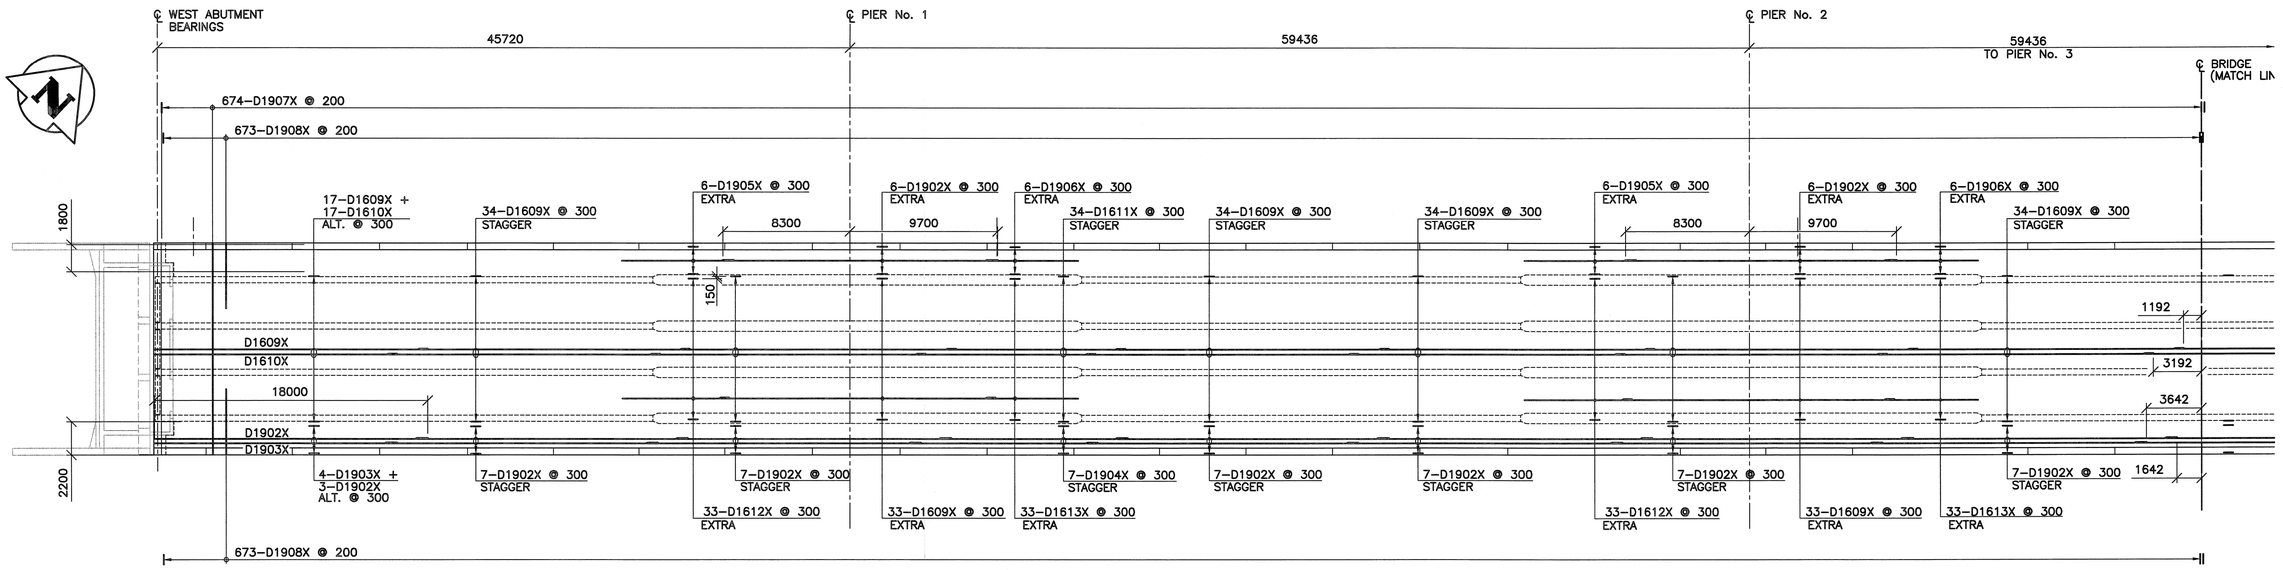

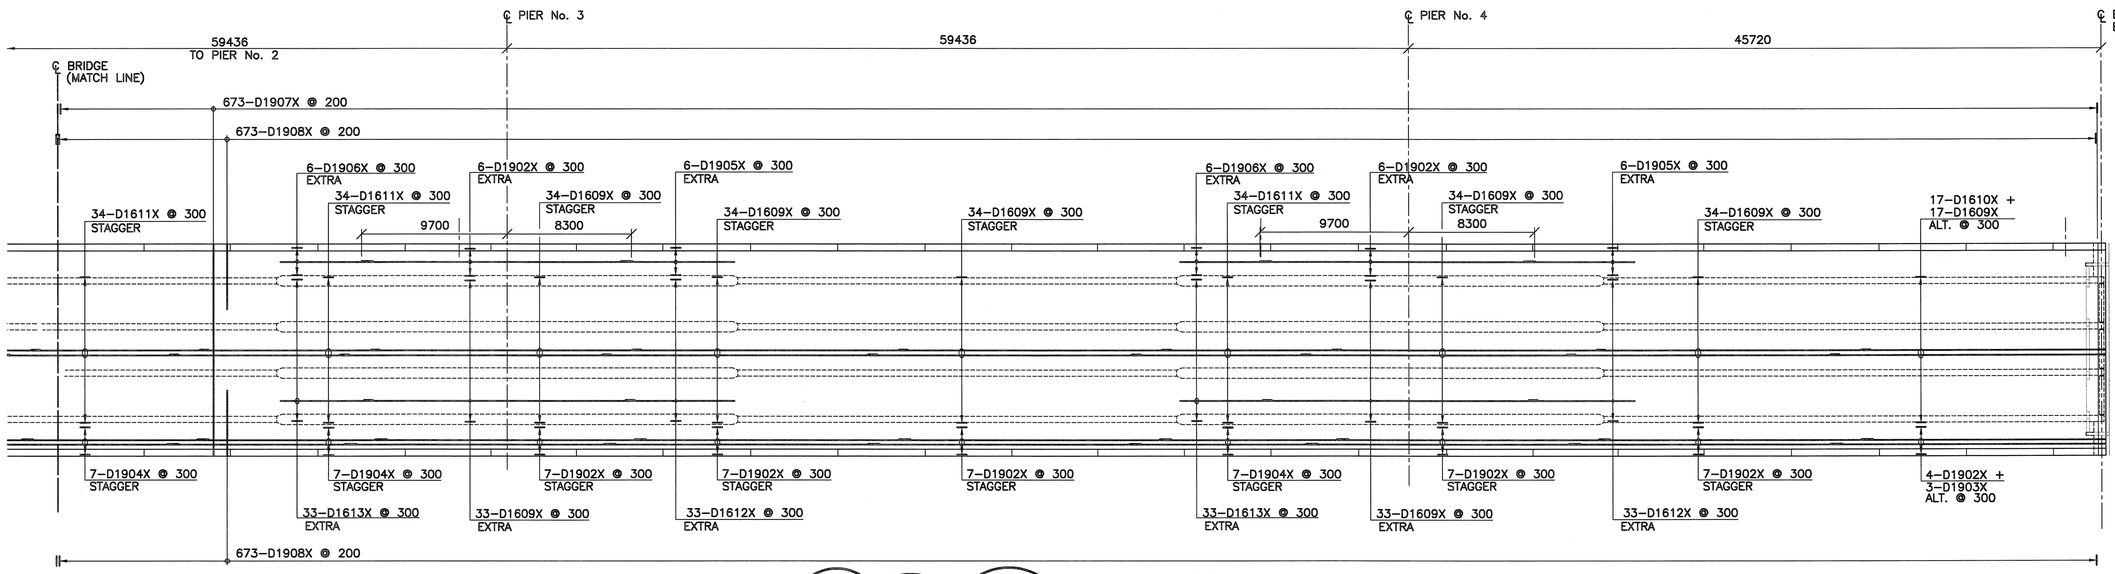

1 DECK TOP REINFORCING PLAN

1 : 200

– FOR CLARITY, REINFORCEMENT QUANTITY IS SHOWN FOR OVERHANG ONLY OTHER OVERHANG IS SIMILAR, SEE SECTION 1 ON SHEET 29 FOR DETAILS

01

APEGM Certificate of Authorization
Wardrop Engineering Inc.
No. 165 Date: April 30, 2008

B.M. ELEV. F.B.

NO.	REVISIONS	DATE	BY
01	ISSUED FOR ADDENDUM #2	08.03.05	
00	ISSUED FOR TENDER	08.02.05	E.F.S.

WARDROP | Engineering Inc.

DESIGNED BY E.F.S. | CHECKED BY
DRAWN BY P.S. | APPROVED BY
HOR. SCALE: AS NOTED | VERTICAL: | ACCEPTED BY | DATE
DATE 08.02.05
RANDY FINDAS, P. ENG BRIDGE PROJECTS ENGINEER

ORIGINAL DRAWING REVISION "00" SEALED BY E.F. SHEHATA 08.02.05

CONSULTANT DRAWING NO. 0600070700-DWG-S1128-00

Winnipeg

THE CITY OF WINNIPEG
PUBLIC WORKS DEPARTMENT
TRANSPORTATION ENGINEERING DIVISION

FORT GARRY TWIN BRIDGES
WESTBOUND STRUCTURE REHABILITATION AND ASSOCIATED ROADWORKS

CITY DRAWING NUMBER B173–08–028W
SHEET 28 OF 54

BRIDGE DECK – REINFORCING DETAILS 2

28