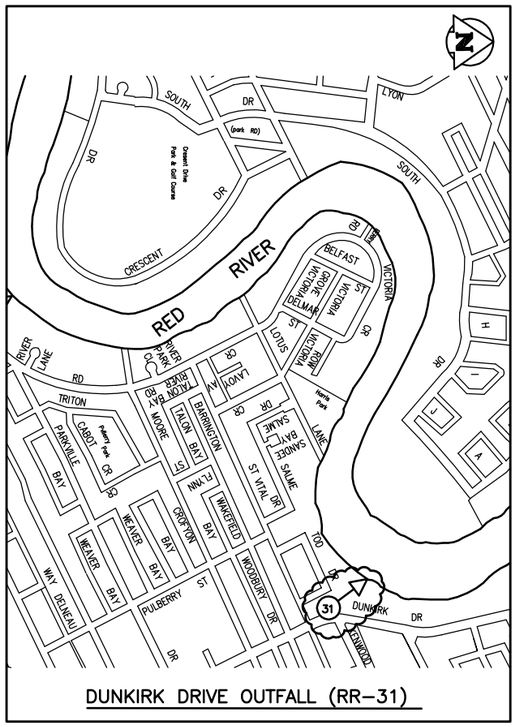

DUNKIRK DRIVE OUTFALL (RR–31)

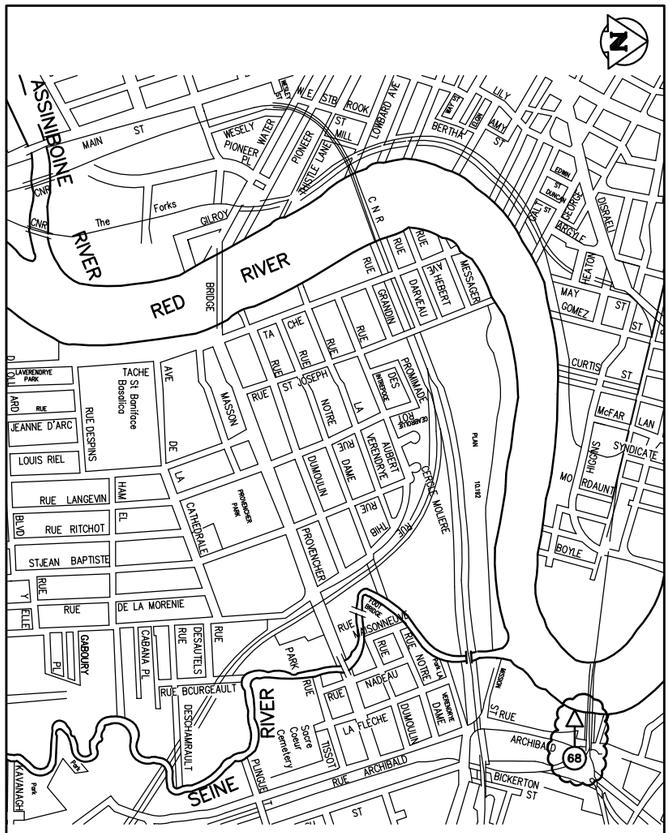

ARCHIBALD UNDERPASS OUTFALL (RR–68)

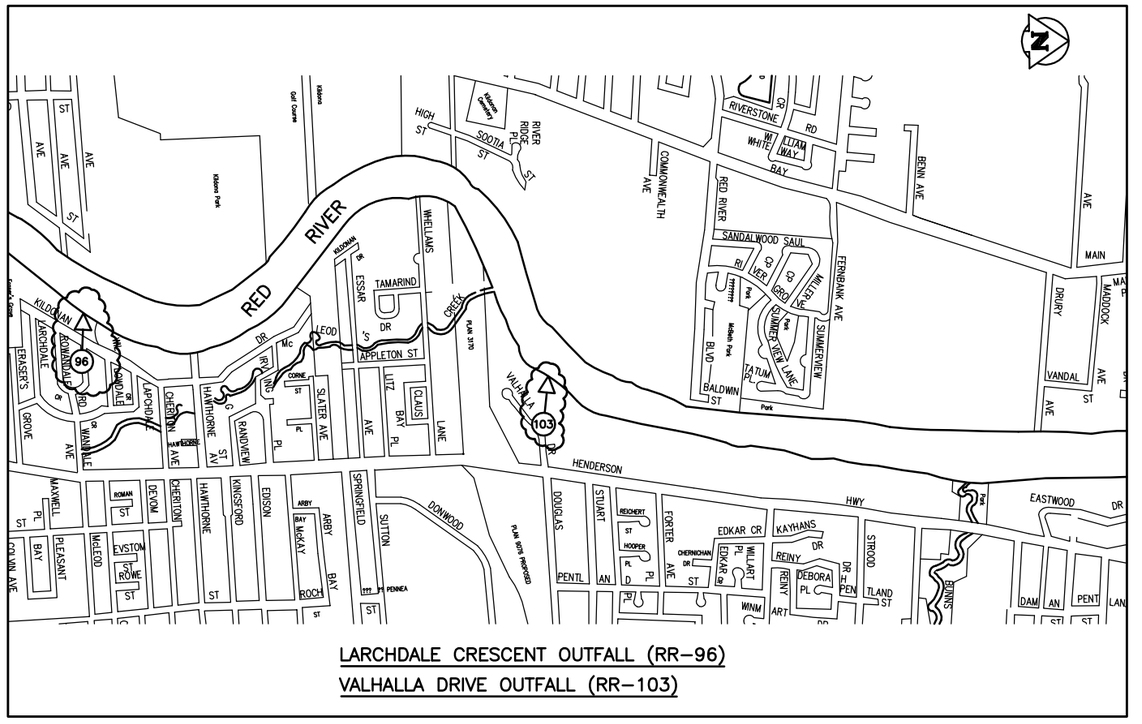

LARCHDALE CRESCENT OUTFALL (RR–96)
VALHALLA DRIVE OUTFALL (RR–103)

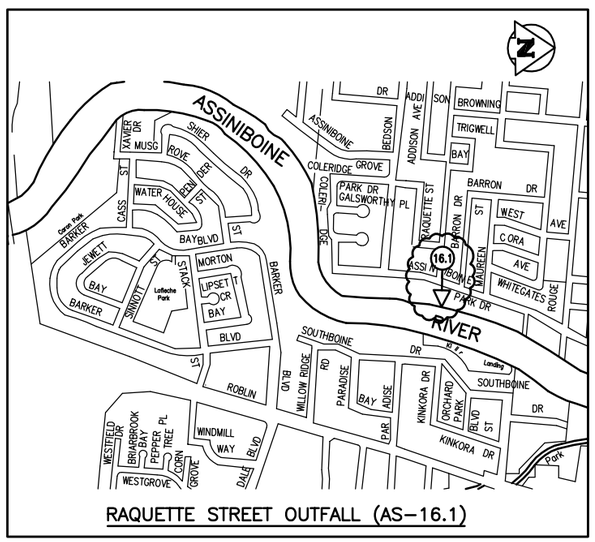

RAQUETTE STREET OUTFALL (AS–16.1)

LEGEND:

33 → LAND DRAINAGE (LDS)

APEGM
Certificate of Authorization
KGS Group
No. 245 Expiry: April 30, 2005

LOCATION APPROVED
UNDERGROUND STRUCTURES

SUPV. U/G STRUCTURES COMMITTEE — DATE

NOTE:
LOCATION OF UNDERGROUND STRUCTURES AS SHOWN ARE BASED ON THE BEST INFORMATION AVAILABLE. BUT NO GUARANTEE IS GIVEN THAT ALL EXISTING UTILITIES ARE SHOWN OR THAT THE GIVEN LOCATIONS ARE EXACT. CONFIRMATION OF EXISTENCE AND EXACT LOCATION OF ALL SERVICES MUST BE OBTAINED FROM THE INDIVIDUAL UTILITIES BEFORE PROCEEDING WITH CONSTRUCTION.

NO.	REVISIONS	DATE	BY
0	ISSUED FOR TENDER	25/11/04	RJH

B.M. ELEV.

KGS GROUP — CONSULTING ENGINEERS & PROJECT MANAGERS
WINNIPEG (204) 896–1209
THUNDER BAY (807) 345–2233

DESIGNED BY DGG	CHECKED BY RJH
DRAWN BY DMW	APPROVED BY
HOR. SCALE: 1:250 VERTICAL: 1:50	RELEASED FOR CONSTRUCTION:
DATE 24/06/04	DATE

ENGINEER'S SEAL
PROVINCE OF MANITOBA
R.J. HOUSTON
Member 4395
REGISTERED PROFESSIONAL ENGINEER

CONSULTANT DRAWING NO.
04–0107–13_01R0

Winnipeg
THE CITY OF WINNIPEG
WATER & WASTE DEPARTMENT

2004 OUTFALL REPAIRS

SITE LOCATION PLANS

SHEET 01 OF 09
CAD FILE DRAWING NUMBER 04–0107–13
CITY DRAWING NUMBER LD–3073

COWLEGEND