SHEET: COW-A1 (05/2005)

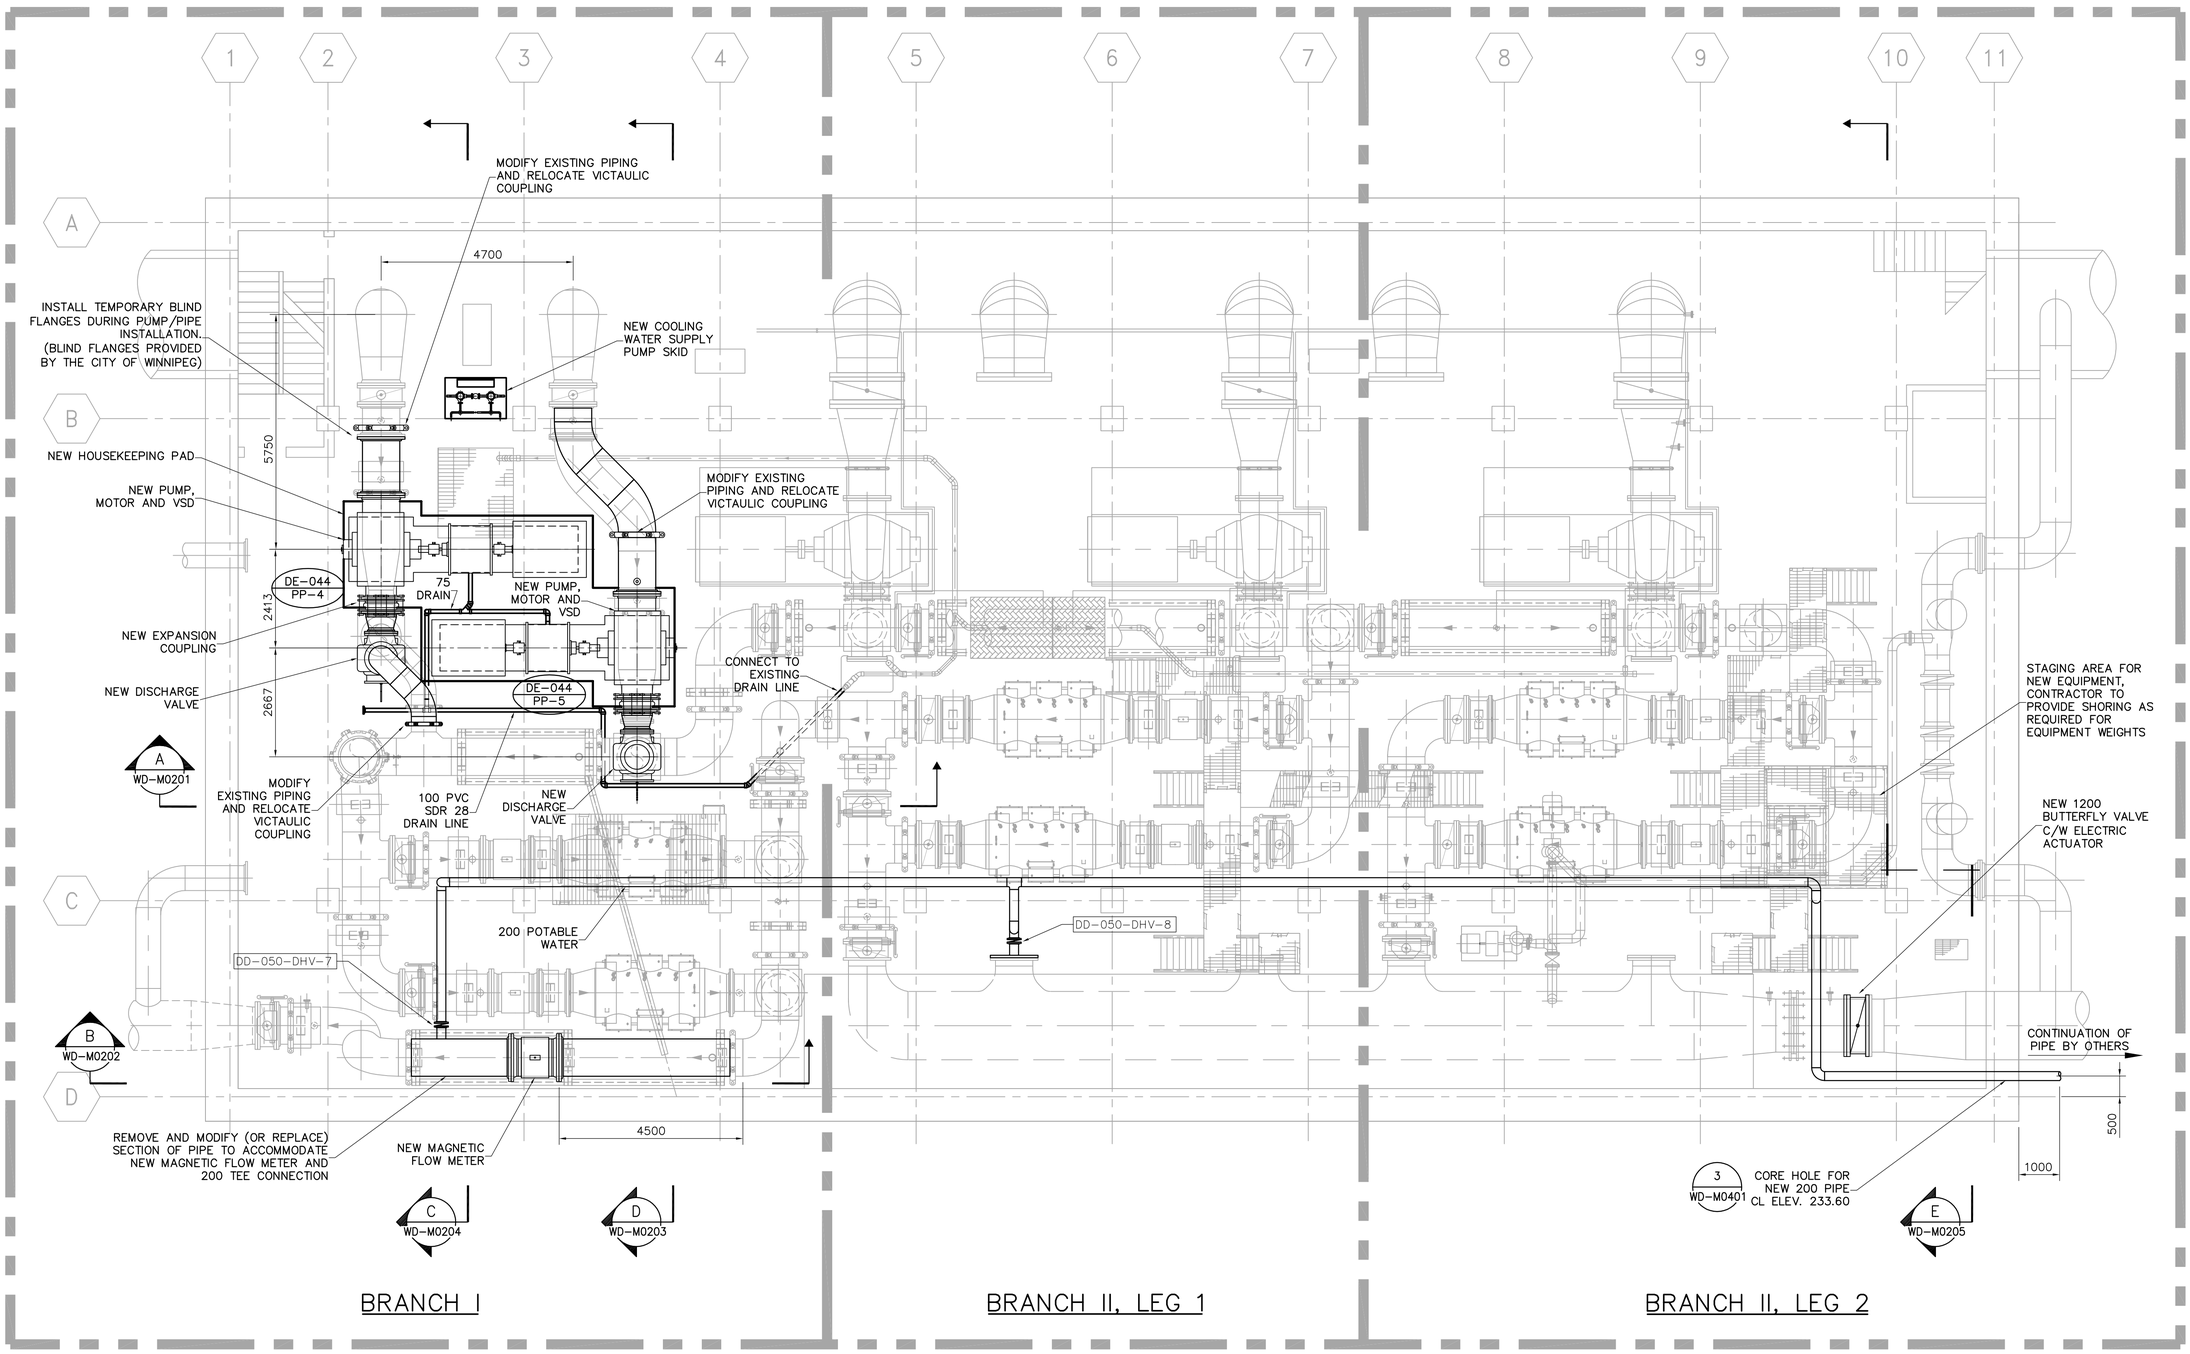

NOTES:

1. EXACT LOCATION OF NEW PUMPING EQUIPMENT TO BE FIELD DETERMINED.
2. BRANCH 1 PUMPS, VSD'S, MOTORS, AND DISCHARGE VALVES ARE SUPPLIED BY THE CITY OF WINNIPEG.

APEGM
Certificate of Authorization
Earth Tech Canada Inc.
No. 730 Expiry: April 30, 2007

B.M. ELEV.

NO.	REVISIONS	DATE	BY
00	ISSUED FOR TENDER	07/03/19	JBC

CH2MHILL / Frederickson Cooper ARCHITECTS / EarthTech (A Tyco International Ltd. Company)

DESIGNED BY	SBW	CHECKED BY	NT
DRAWN BY	JBC	APPROVED BY	AHL
SCALE:	AS NOTED	RELEASED FOR CONSTRUCTION BY:	R. SOROKOWSKI
DATE	2006/02/06	DATE	2007/03/19

ENGINEER'S SEAL
ORIGINAL SIGNED BY
S.B.WILLIAMSON
2007/03/19

CONSULTANT DRAWING NO.
WD-M0101

Winnipeg
THE CITY OF WINNIPEG
WATER AND WASTE DEPARTMENT
ENGINEERING DIVISION

WATER TREATMENT PLANT
DEACON BOOSTER PUMP STATION
UPGRADE

PROCESS MECHANICAL
LOWER LEVEL PLAN
LAYOUT ABOVE 227.000m

CITY FILE NUMBER
SHEET OF
CITY DRAWING NUMBER
1-0601D-A-M0101-001-00D

Last Save: 2007-03-21 10:51 AM

L:\WORK\79000\79538\02A-CAD\WAT\CONTR\DBPS PUMPS\DN_WD-M0101_ET.DWG