SHEET: COW-A1 (05/2005)

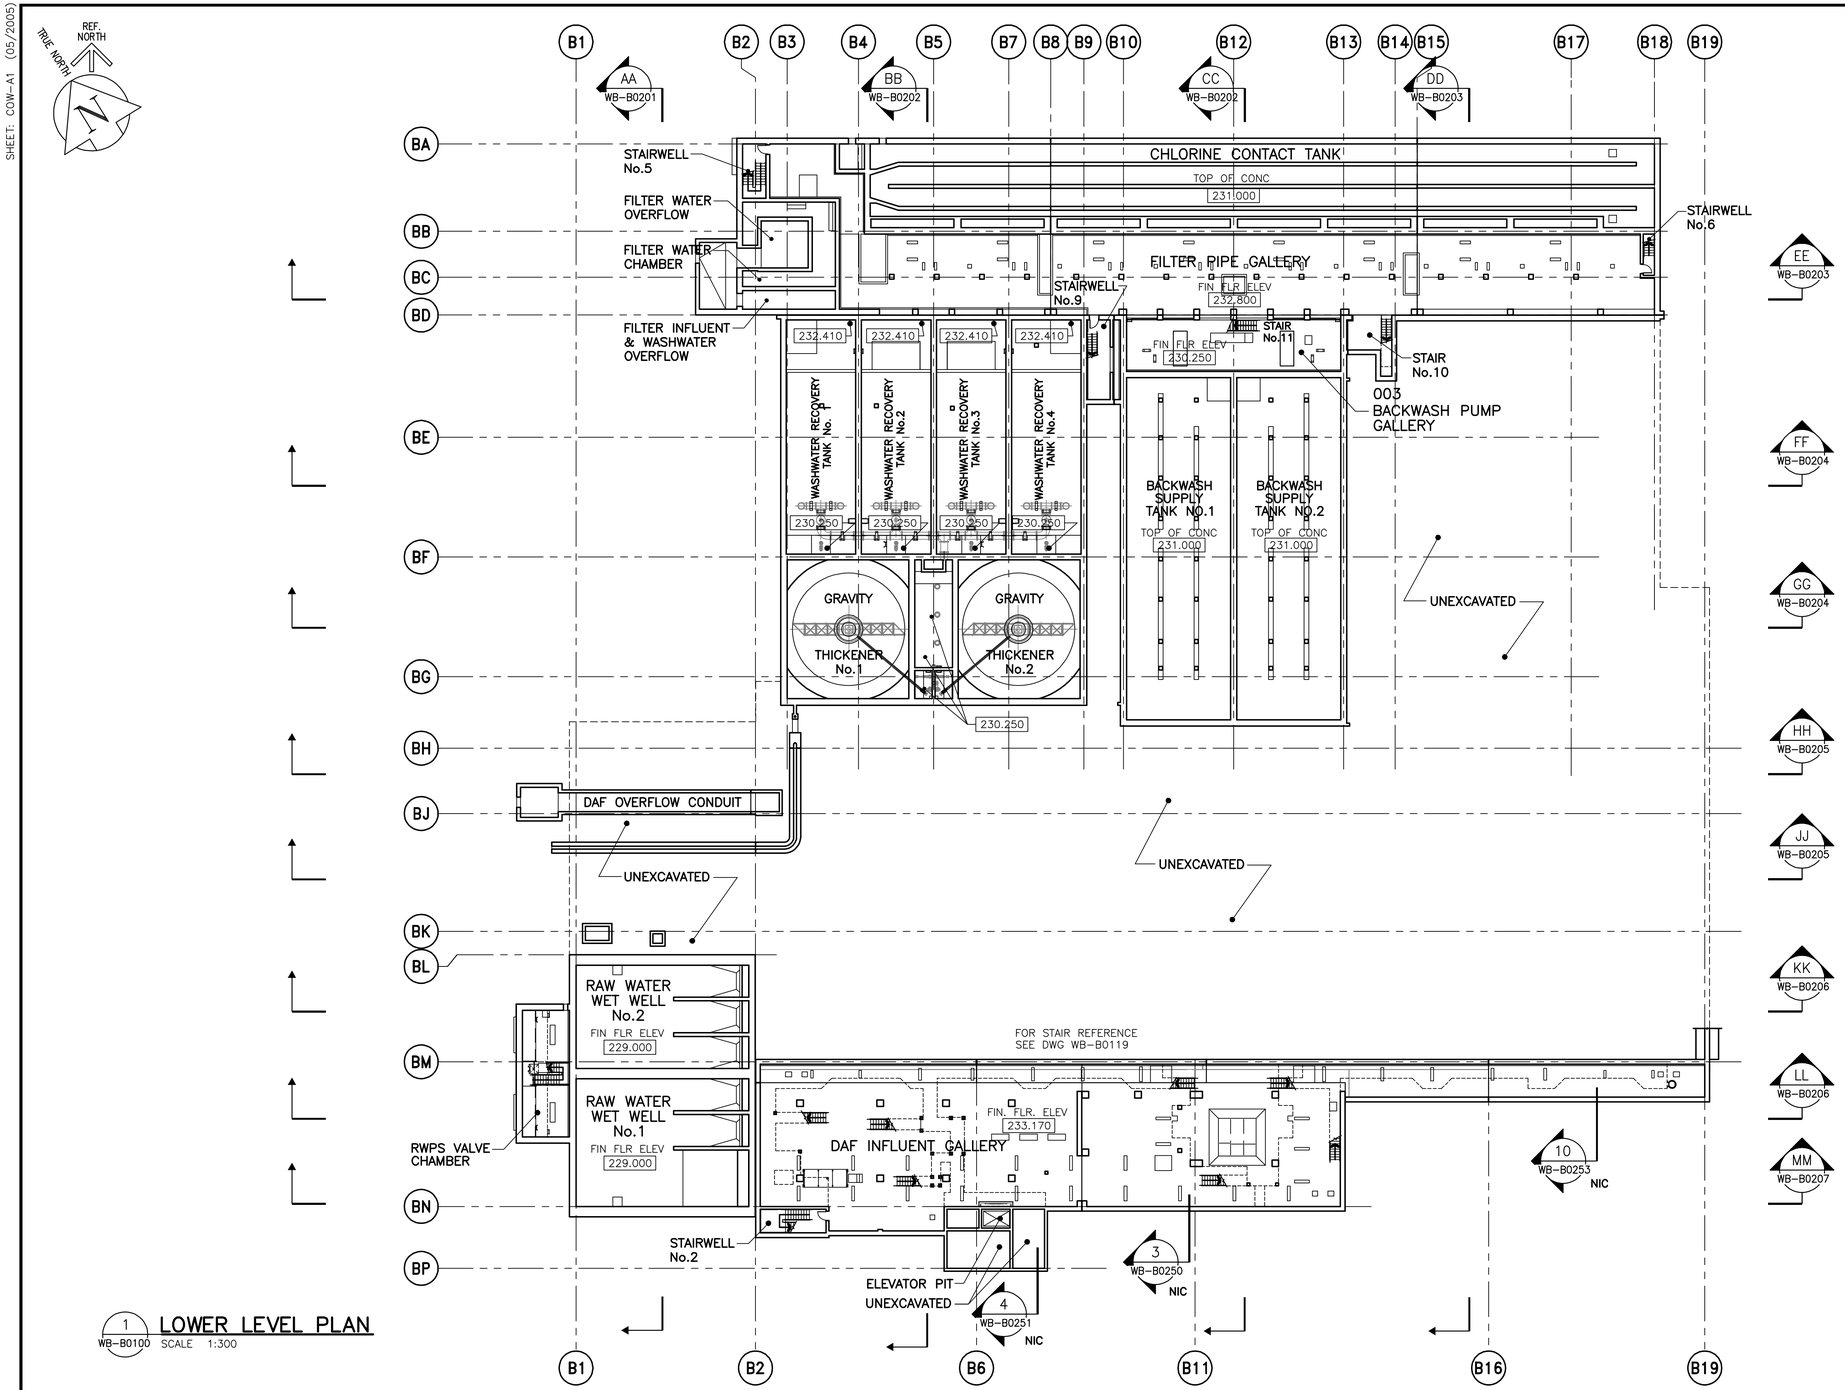

1 WB-B0100 LOWER LEVEL PLAN
SCALE 1:300

NOTE:
BUILDING ENVELOPE & ROOF-NIC. REFER TO BID OPPOTUNITY NOS. 793-2006 & 171-2006.

INFORMATION ONLY

PROVINCE OF MANITOBA
NEIL COOPER ARCHITECT INC. No.090
APPROVED ARCHITECTURAL CORPORATION

B.M. ELEV.

NO.	REVISIONS	DATE	BY
01	95-2007 ISSUED FOR CONSTRUCTION	07/09/10	LK
00	ISSUED FOR TENDER	07/06/05	LK

CH2MHILL / Fredericksen Cooper ARCHITECTS — EarthTech (A Tyco International Ltd. Company)

DESIGNED BY	TWS	CHECKED BY	BJS
DRAWN BY	SH/LK/AL	APPROVED	AHL
SCALE:	AS NOTED	RELEASED FOR CONSTRUCTION BY:	R. SOROKOWSKI
DATE	2005/08/05	DATE	2007/06/05

ENGINEER'S SEAL
ORIGINAL SIGNED BY
NEIL COOPER
2007/06/05

CONSULTANT DRAWING NO.
WB-B0100

Winnipeg
THE CITY OF WINNIPEG
WATER AND WASTE DEPARTMENT
ENGINEERING DIVISION

WATER TREATMENT PLANT
MAIN BUILDING
OFFICE AND PLANT INTERIOR FINISHES

ARCHITECTURAL
LOWER LEVEL PLAN

CITY FILE NUMBER
SHEET OF
CITY DRAWING NUMBER
1-0601B-A-B0100-001-01D

Last Save: 2007-09-07 11:56 AM

E:\NC\JOBDATA\2004\04018 WINNIPEG WATER TREATMENT\02A-CAD\WTP\CONT DWGS\FCA\PLANS\07-09-10 95-2007 IFC\DN_WB-B0100_FC.DWG