SHEET: COW-A1 (05/2005)

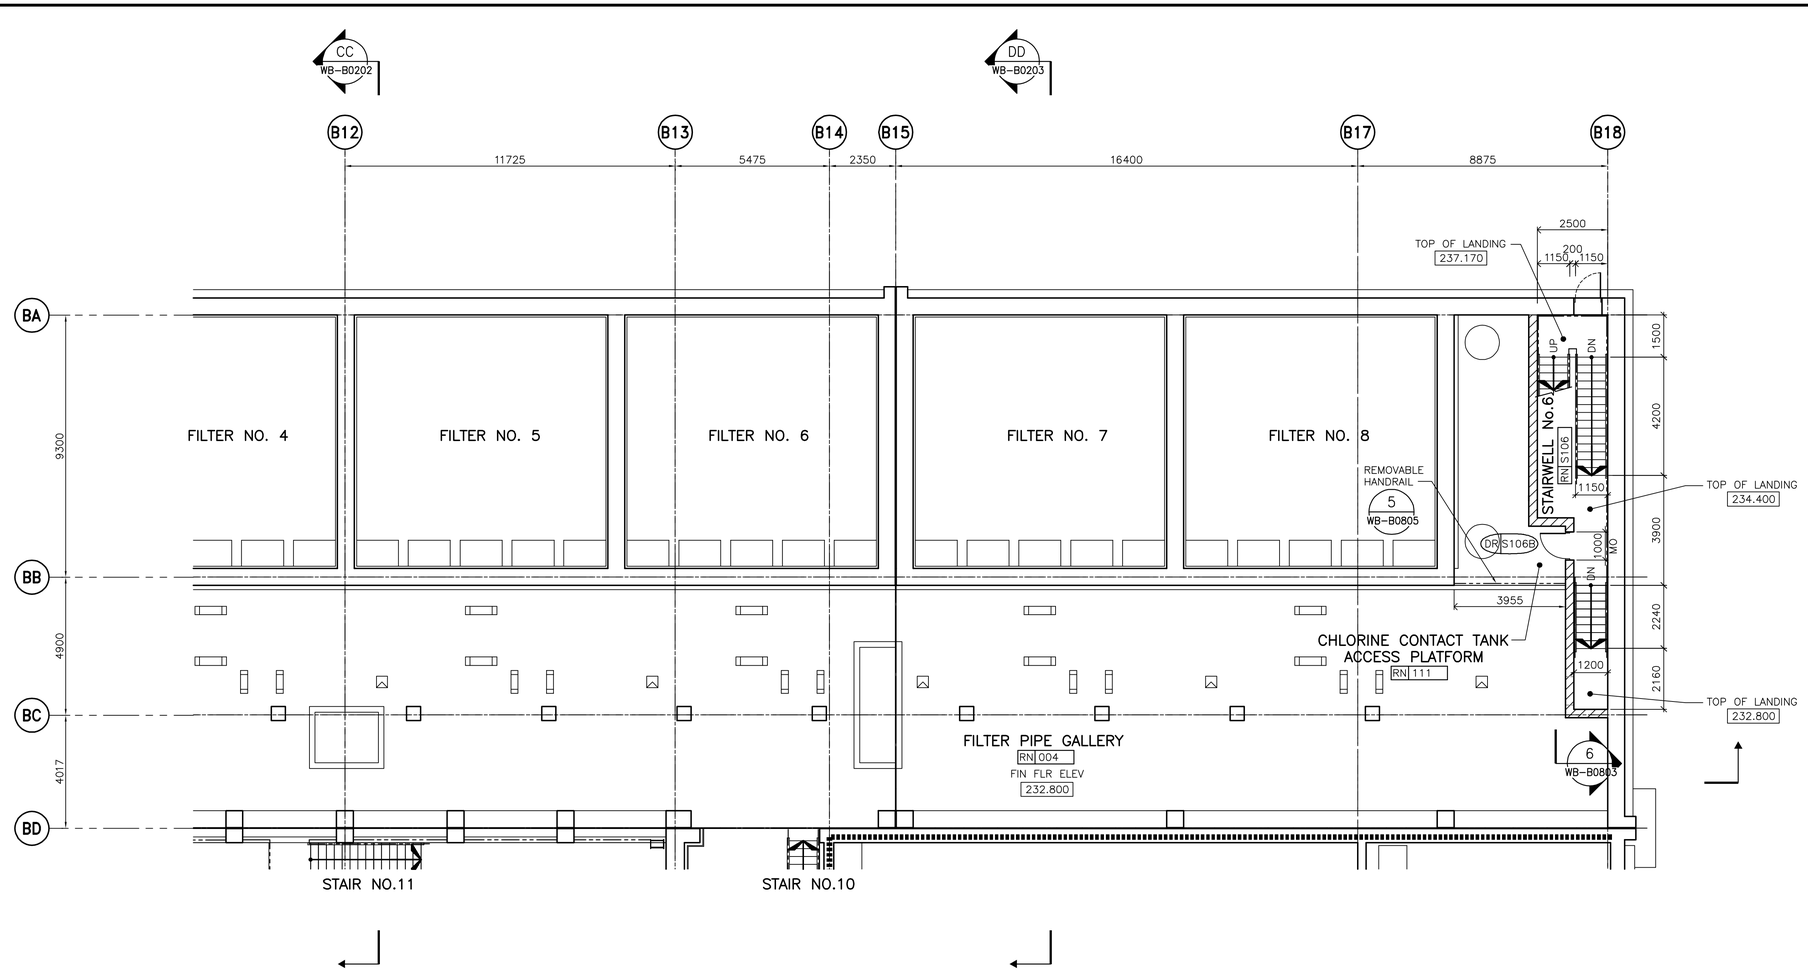

1 WB-B0112 PARTIAL PLAN – FILTER CHANNEL & GALLERY (FIRST FLOOR LEVEL)
1:100

FIRE RATINGS:

1 HR FIRE RATING

2 HR FIRE RATING

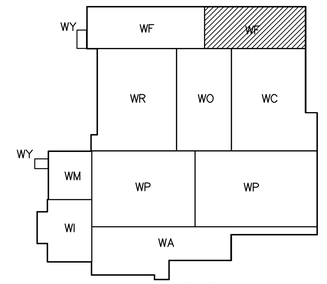

KEY PLAN

SCALE 1:100 METRES 0 2 4 6 8 10

SCALE 1:1 MILLIMETRES 0 20 40 60 80 100

INFORMATION ONLY

NEIL COOPER ARCHITECT INC. №090 PROVINCE OF MANITOBA APPROVED ARCHITECTURAL CORPORATION

B.M.
ELEV.

NO.	REVISIONS	DATE	BY
01	95-2007 ISSUED FOR CONSTRUCTION	07/09/10	LK
00	ISSUED FOR TENDER	07/06/05	LK

CH2MHILL Fredericksen Cooper ARCHITECTS — EarthTech A Tyco International Ltd. Company

DESIGNED BY	TWS	CHECKED BY	BJS
DRAWN BY	SH/LK/AL	APPROVED BY	AHL
SCALE:	1:100	RELEASED FOR CONSTRUCTION BY:	R. SOROKOWSKI
DATE	2005/08/03	DATE	2007/06/05

ENGINEER'S SEAL

ORIGINAL SIGNED BY

NEIL COOPER

2007/06/05

CONSULTANT DRAWING NO.
WB-B0112

Winnipeg

THE CITY OF WINNIPEG
WATER AND WASTE DEPARTMENT
ENGINEERING DIVISION

WATER TREATMENT PLANT
MAIN BUILDING
OFFICE AND PLANT INTERIOR FINISHES

CITY FILE NUMBER

SHEET OF

ARCHITECTURAL
PARTIAL PLAN OF FILTER CHANNEL & GALLERY
(ELEV. 237.500)

CITY DRAWING NUMBER
1-0601B-A-B0112-001-01D

Last Save: 2007-09-07 12:23 PM

E:\NC\JOBDATA\2004\04018 WINNIPEG WATER TREATMENT\02A-CAD\WTP\CONT DWGS\FCA\PLANS\07-09-10 95-2007 IFC\DN_WB-B0112_FC.DWG