DATE: 18-JAN-2008 FILE NAME: 832-2007_A4.6-R3.pdf

DESCRIPTION: WALL SECTIONS

PROJECT No: PP&D 2006-065

ADDRESS: WINNIPEG, MANITOBA

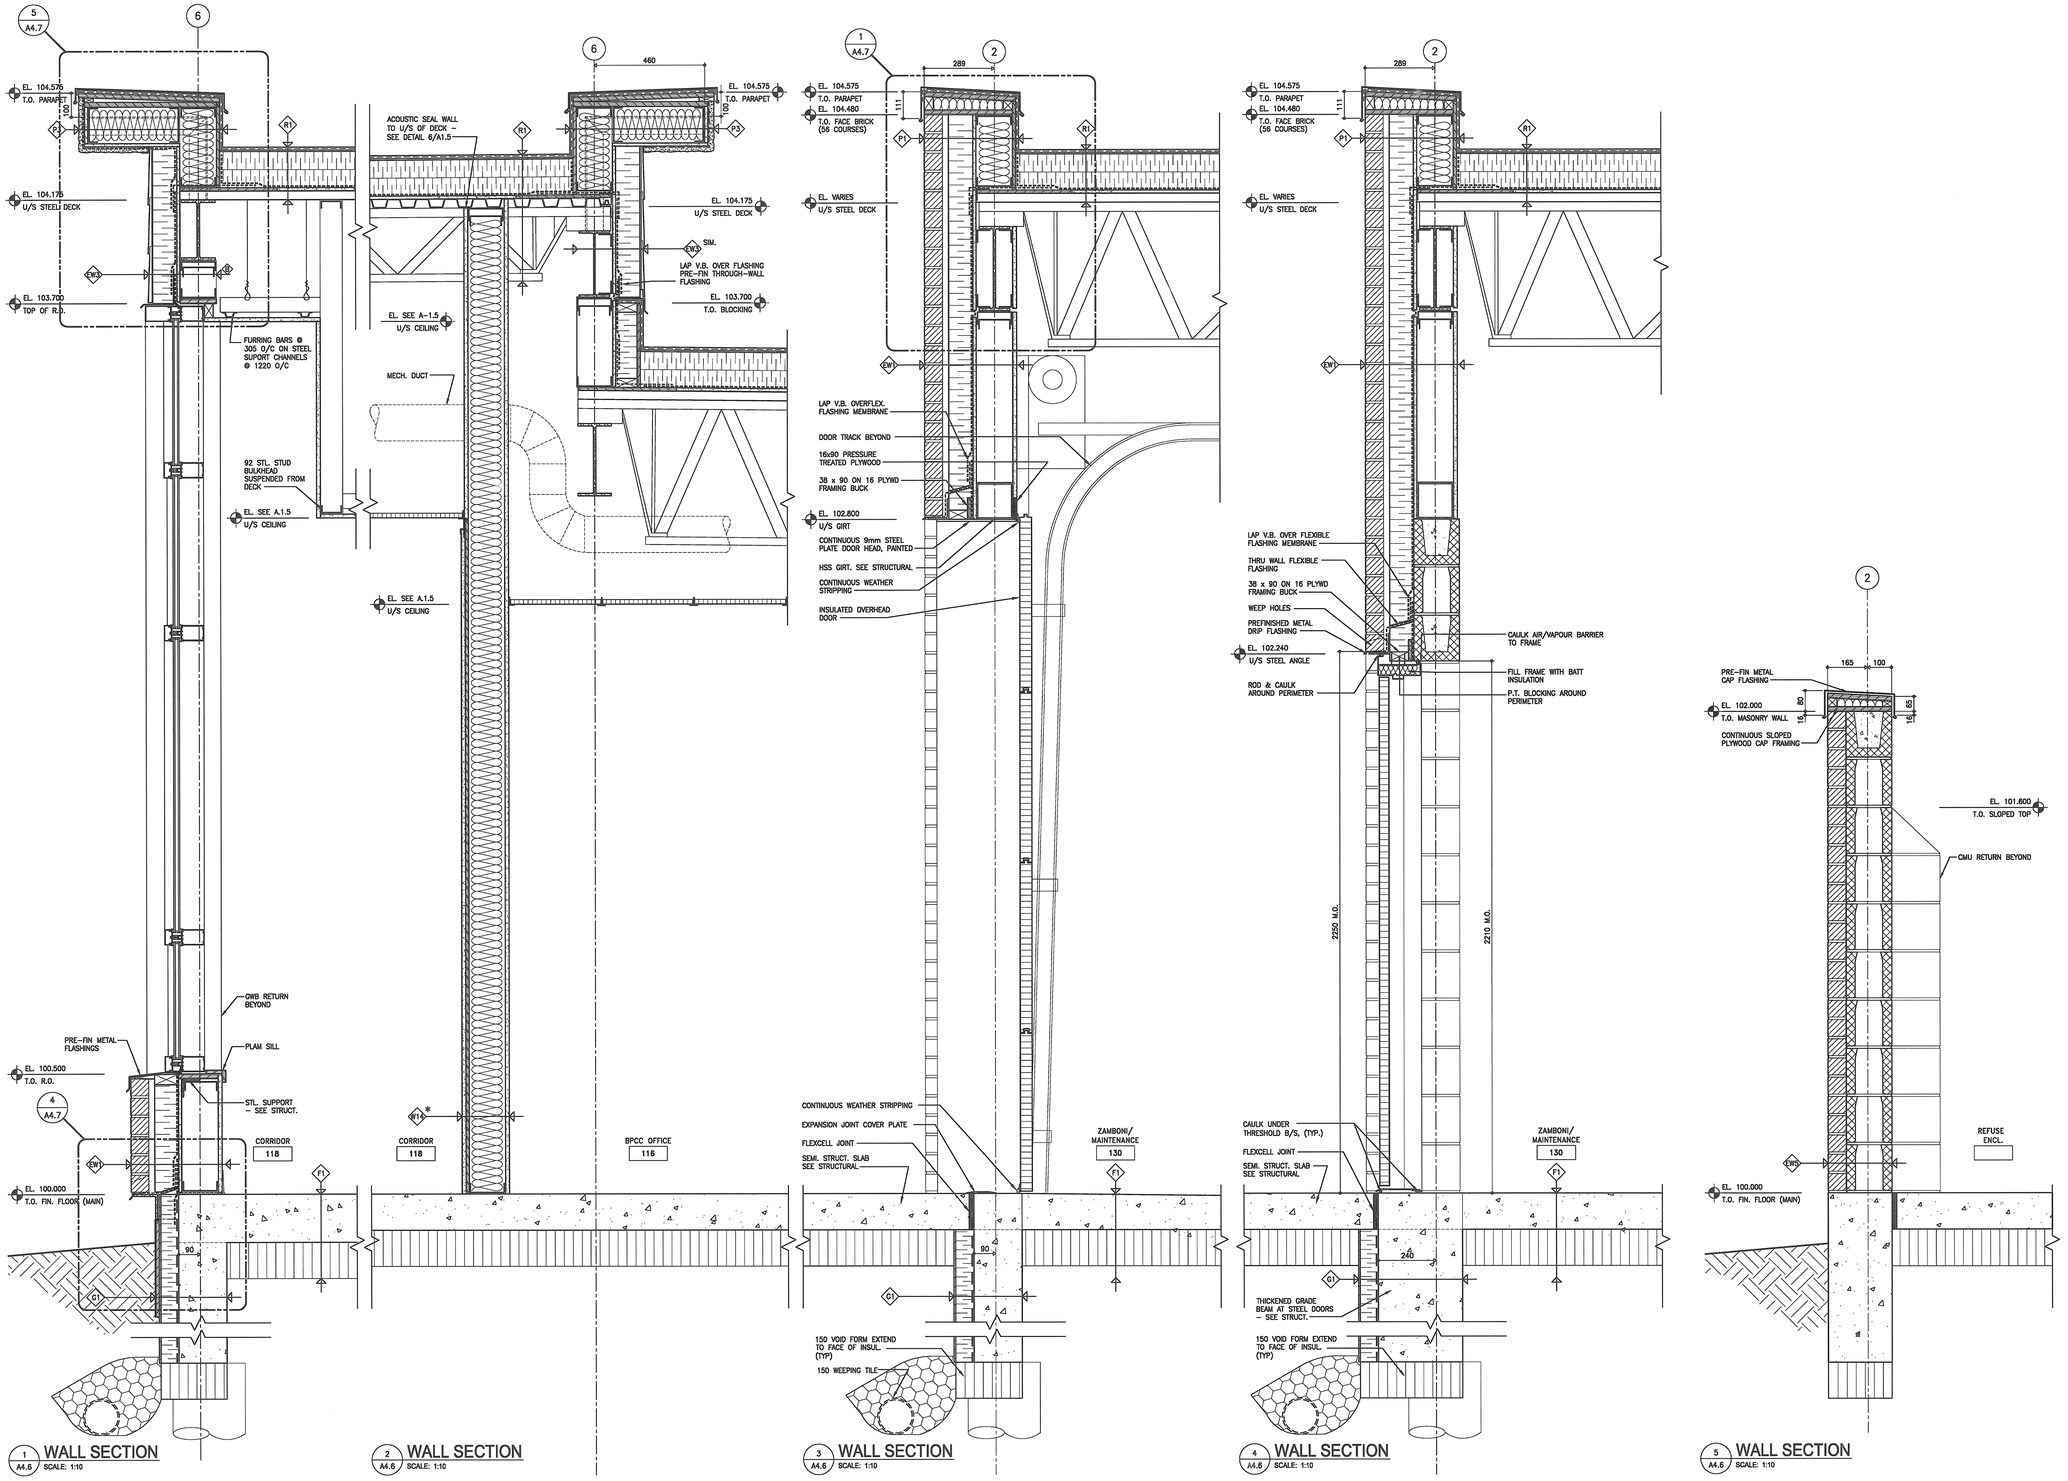

1 A4.6 WALL SECTION
SCALE: 1:10

2 A4.6 WALL SECTION
SCALE: 1:10

3 A4.6 WALL SECTION
SCALE: 1:10

4 A4.6 WALL SECTION
SCALE: 1:10

5 A4.6 WALL SECTION
SCALE: 1:10

NOTES :

THIS DRAWING MUST NOT BE SCALED.

THE CONTRACTOR SHALL VERIFY ALL DIMENSIONS, DATUMS, AND LEVELS PRIOR TO COMMENCEMENT OF WORK. ALL ERRORS AND OMISSIONS TO BE REPORTED TO THE CONTRACT ADMINISTRATOR BEFORE PROCEEDING.

VARIATIONS AND MODIFICATIONS TO WORK SHOWN ON THESE DRAWINGS SHALL NOT BE CARRIED OUT WITHOUT WRITTEN PERMISSION OF THE CONTRACT ADMINISTRATOR.

THIS DRAWING IS THE EXCLUSIVE PROPERTY OF NUMBER TEN ARCHITECTURAL GROUP AND THE COPYRIGHT IN THE SAME BEING RESERVED TO THEM. IT MAY BE REPRODUCED ONLY WITH THE PERMISSION OF THE CITY OF WINNIPEG.

numberTEN architectural group
winnipeg MB 204 942.0981
victoria BC 250 360.2106
architecture ▪ interior design ▪ graphic design

NO.	REVISION/DESCRIPTION	DATE
1	ISSUED FOR 80% REVIEW	7-DEC-2007
2	ISSUED FOR 100% REVIEW	11-JAN-2008
3	ISSUED FOR TENDER	18-JAN-2008
4		
5		
6		
7		
8		

SEALS

PROVINCE OF MANITOBA — NUMBER TEN ARCHITECTURAL GROUP No. 010 — APPROVED PARTNERSHIP OF CORPORATIONS

PROVINCE OF MANITOBA — DOUG HANNA — REGISTERED ARCHITECT

DRAWN BY	JMG	CHECKED BY	DH	APPROVED
DATE	18-JAN-2008	USER APPROVAL		

Winnipeg
CITY OF WINNIPEG
PLANNING, PROPERTY & DEVELOPMENT DEPARTMENT
CIVIC ACCOMMODATIONS DIVISION
300 – 65 GARRY ST. R3C 4K4

PROJECT
BRONX PARK COMMUNITY CENTRE
HOME OF
GOOD NEIGHBOURS SENIOR CENTRE
WINNIPEG, MANITOBA

SHEET TITLE
WALL SECTIONS

SCALE	PROJECT NO.	SHEET NO.
AS SHOWN	PP&D 2006-065	A-4.6

DRAWING SHEET SIZE: A0 (1189mm x 841mm) PLOT 1:1