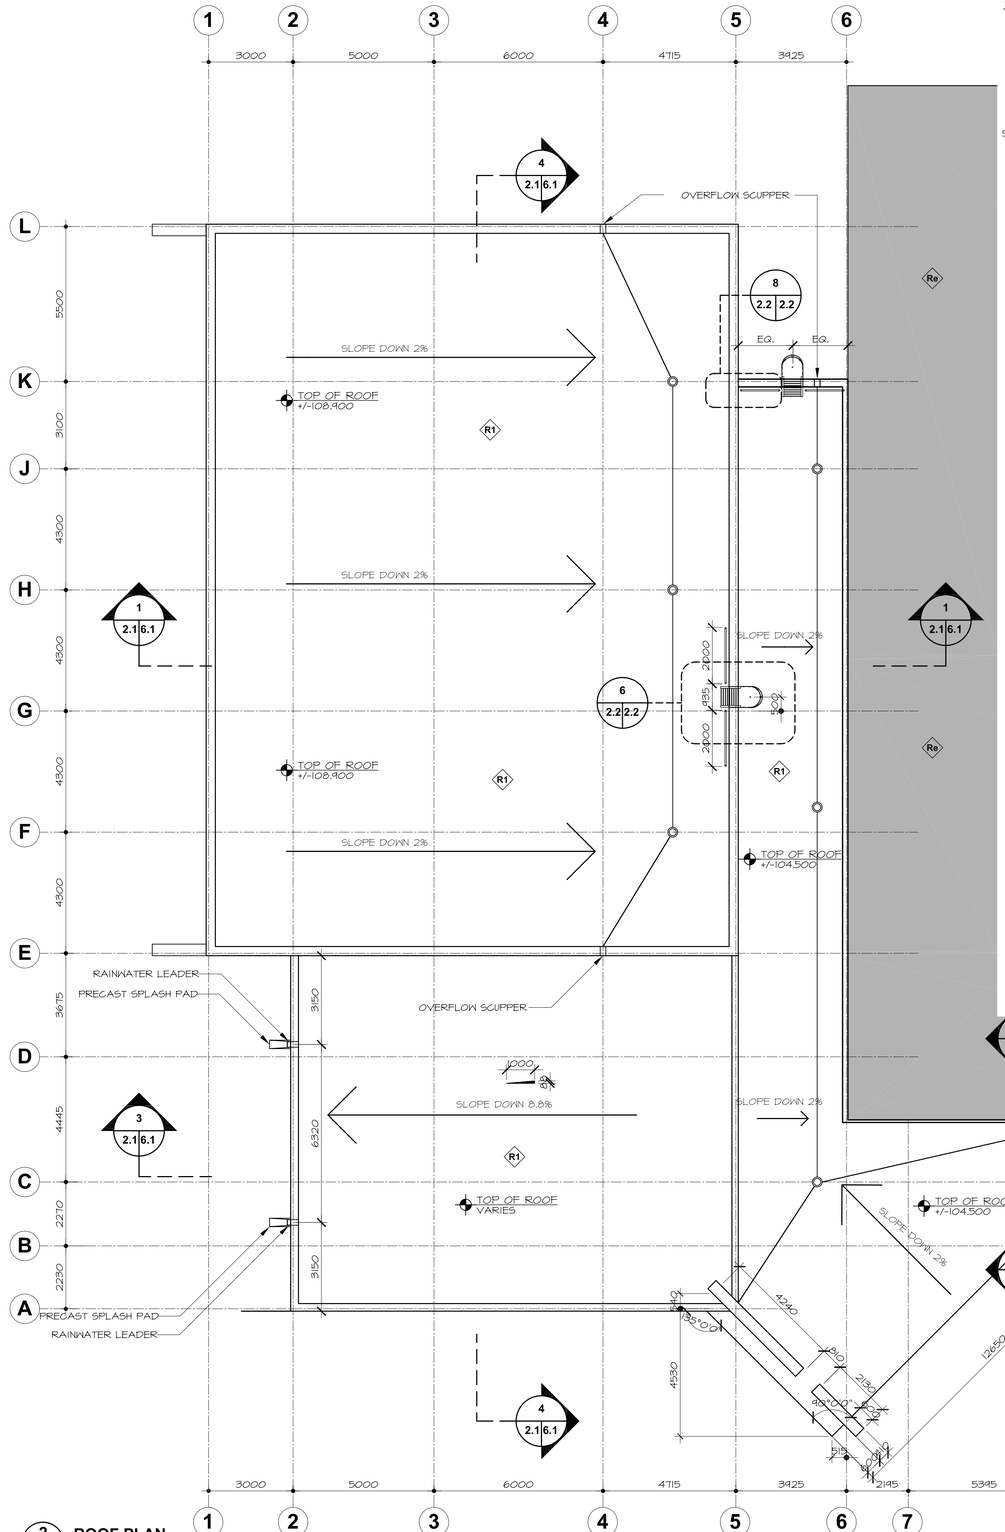

2 ROOF PLAN
2.2 2.2

N

CONSTRUCTION NORTH

ROOF TYPES

R1 - MODIFIED BITUMEN ROOFING
- 2 LAYERS 13 PROTECTION BRD
- RSI 6.1 (R30) TYPE 2 RIGID INSUL.
- AIR/VAPOUR BARRIER MEMBRANE
- 13 EXT. GRADE G.W.B.
- STEEL DECK
- OWSJ

Re - EXISTING ROOF TO REMAIN

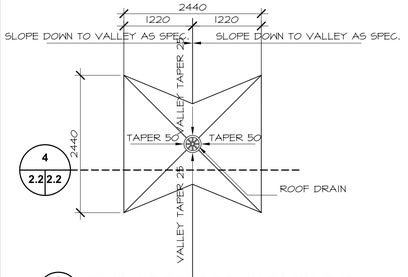

3 PLAN OF ROOF DRAIN BASIN -TYP
2.2 2.2 1:50

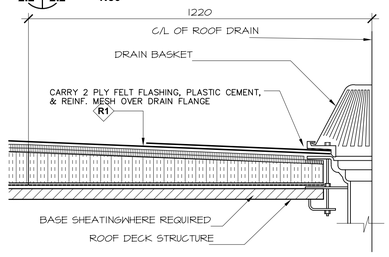

4 SECTION THRU DRAIN BASIN
2.2 2.2 1:10

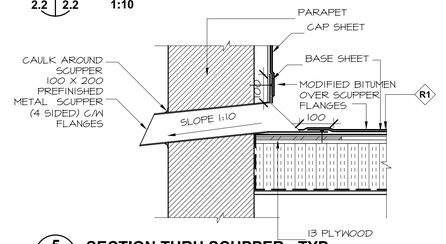

5 SECTION THRU SCUPPER - TYP
2.2 2.2 1:10

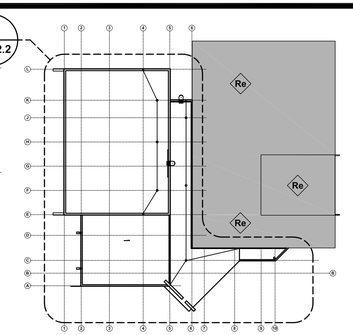

1 KEY PLAN
2.2 1:500

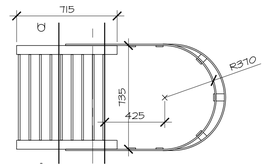

6 LADDER DETAIL - PLAN
2.2 2.2 1:25

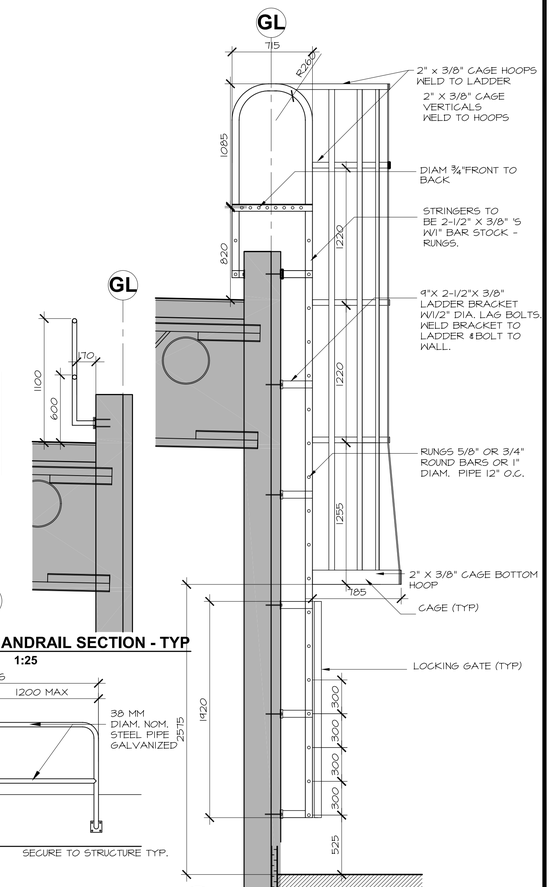

9 HANDRAIL SECTION - TYP
2.2 2.2 1:25

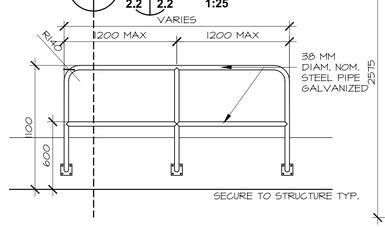

8 HANDRAIL DETAIL - TYP
2.2 2.2 1:25

7 LADDER DETAIL - TYP
2.2 2.2 1:25

NOT TO BE USED FOR CONSTRUCTION (Remove when is final)

NO.	REVISION	DATE	BY
1	ISSUED FOR TENDER	25/03/2008	JS
0	ISSUED FOR REVIEW	12/03/2008	JS

THIS DRAWING IS THE EXCLUSIVE PROPERTY OF THE ARCHITECT AND CAN BE REPRODUCED ONLY WITH THE PERMISSION OF THE ARCHITECT IN WHICH CASE THE REPRODUCTION MUST BEAR THE NAME OF THE ARCHITECT.

THIS DRAWING SHALL NOT BE SCALED. FOLLOW GIVEN DIMENSIONS ONLY.

THE CONTRACTOR SHALL SATISFY HIMSELF THAT ALL DIMENSIONS AND INFORMATION SHOWN ARE CORRECT.

PRIOR TO COMMENCEMENT OF WORK REPORT ANY DISCREPANCIES TO THE ARCHITECT.

VARIATIONS AND MODIFICATIONS TO WORK SHOWN WILL NOT BE ALLOWED WITHOUT WRITTEN PERMISSION OF THE ARCHITECT.

CONSULTANT

SEAL

PROVINCE OF MANITOBA
ED CALNITSKY
18032
REGISTERED ARCHITECT

CALNITSKY ASSOCIATES ARCHITECTS

ARCHITECTURE
124 Nassau Street North
Tel: (204) 453-6441

INTERIOR DESIGN
Winnipeg, Manitoba R3L 2H1
Fax: (204) 453-3392
E-mail: caa@escape.ca

PROJECT TITLE

NORBERRY GLENLEE COMMUNITY CENTRE EXPANSION

26 Molgat Avenue, Winnipeg, MB
Bid Opportunity No. 931-2007

SHEET TITLE

ROOF PLAN DETAILS

DRAWN BY	SCALE	SHEET NUMBER
JS	AS NOTED	A-2.2
CHECKED BY	DATE	
JS	31/01/2008	
PROJECT NUMBER	REVISION	
06-017	0	