SHEET: COW-A1 (05/2005)

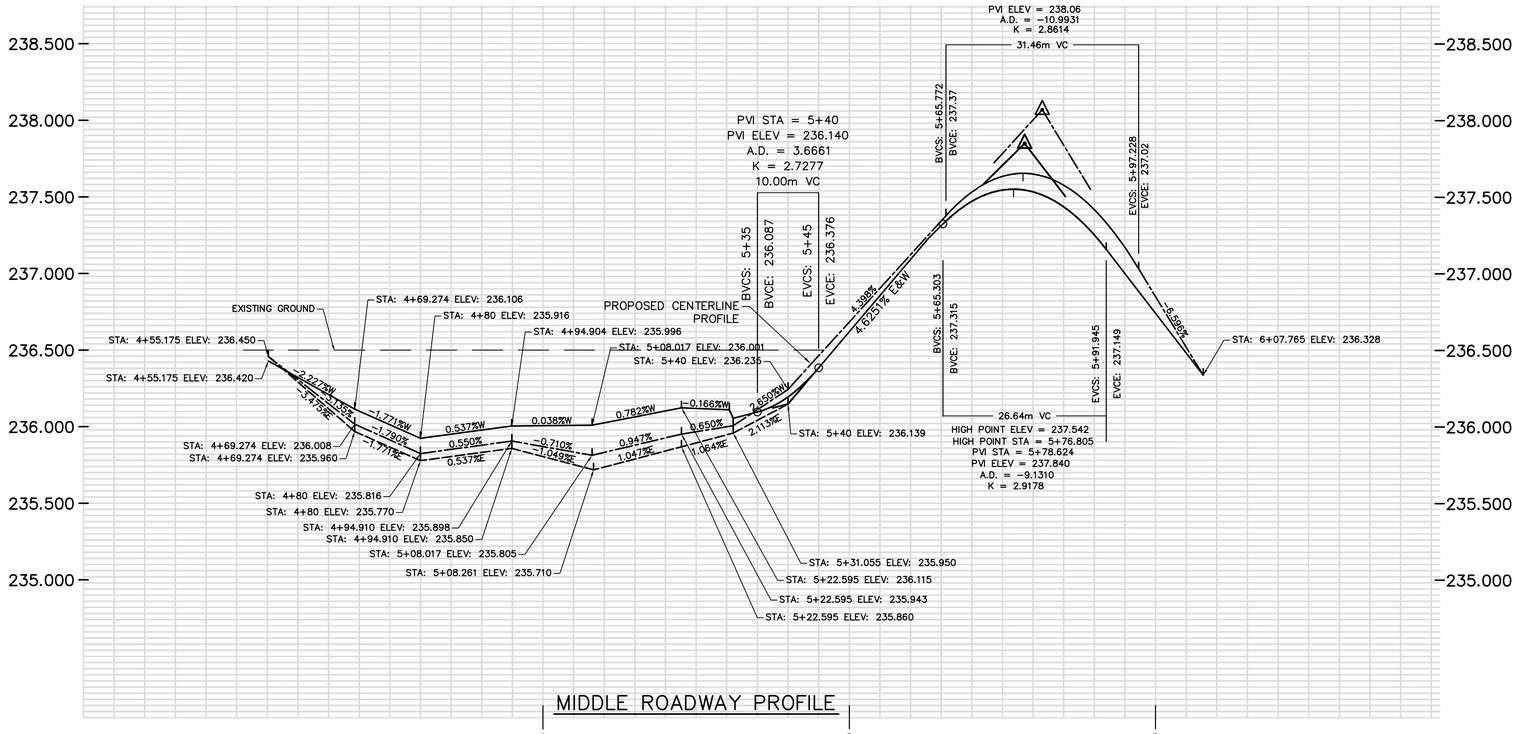

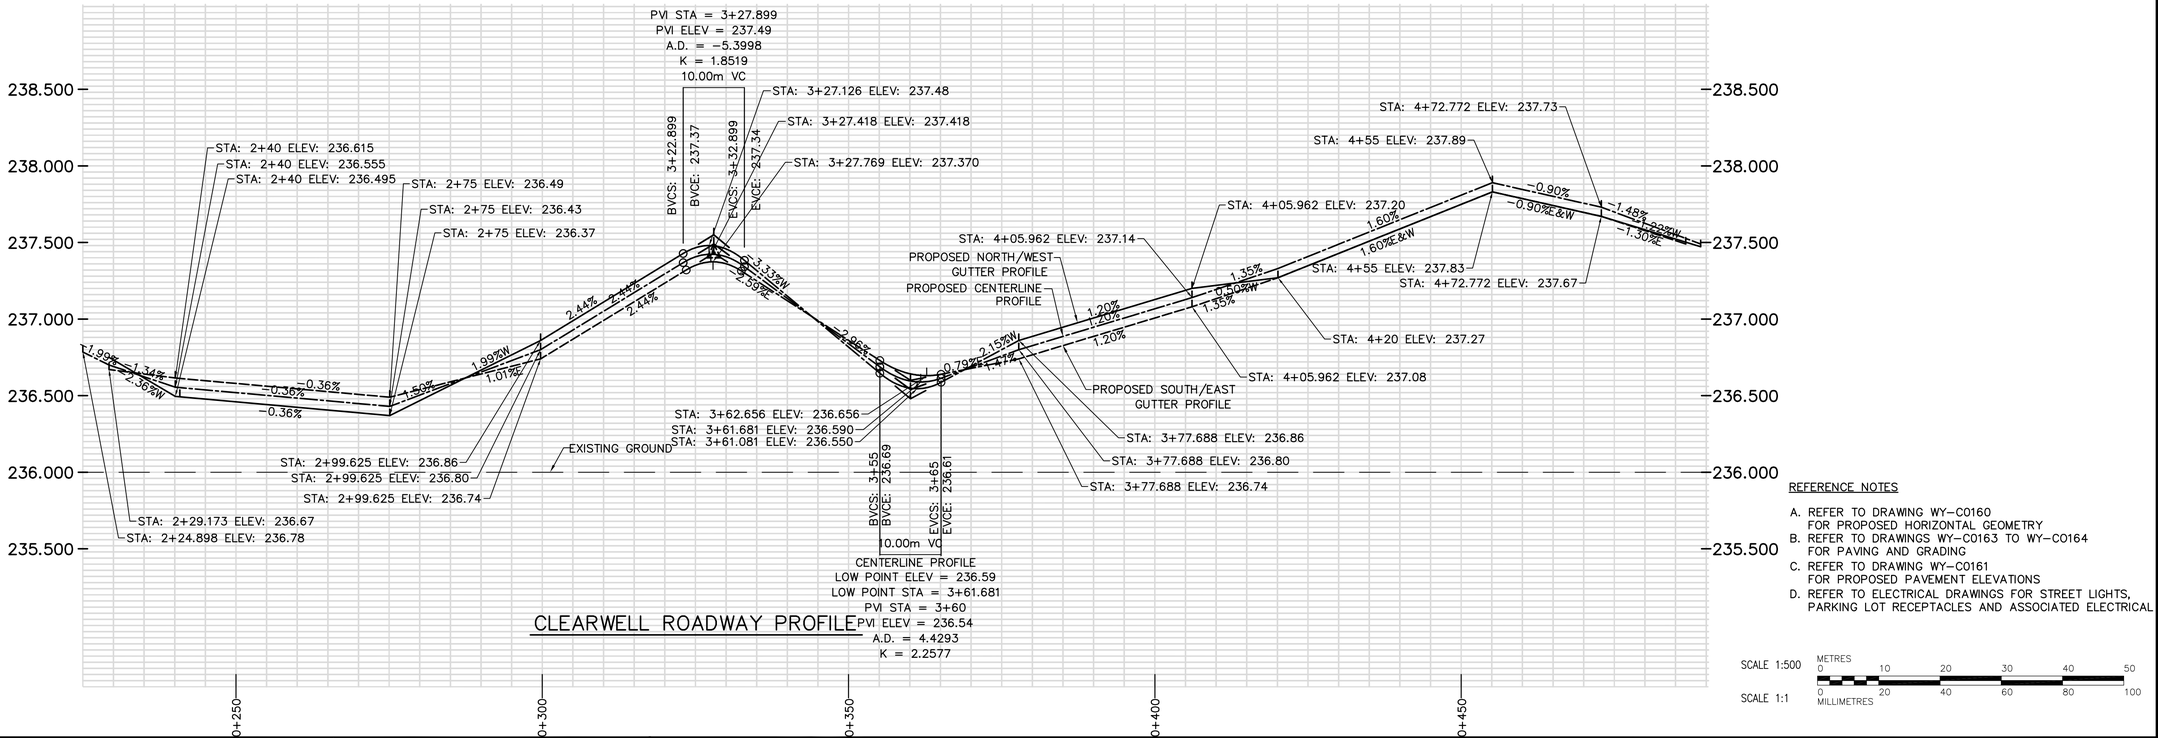

REFERENCE NOTES

A. REFER TO DRAWING WY-C0160 FOR PROPOSED HORIZONTAL GEOMETRY
B. REFER TO DRAWINGS WY-C0163 TO WY-C0164 FOR PAVING AND GRADING
C. REFER TO DRAWING WY-C0161 FOR PROPOSED PAVEMENT ELEVATIONS
D. REFER TO ELECTRICAL DRAWINGS FOR STREET LIGHTS, PARKING LOT RECEPTACLES AND ASSOCIATED ELECTRICAL

SCALE 1:500 METRES 0 10 20 30 40 50
SCALE 1:1 MILLIMETRES 0 20 40 60 80 100

150 mm W.M.	WATERMAIN	150 mm W.M.		HYDRO			LIGHT STANDARD	
◇	HYDRANT	+		M.T.S.		←	ANCHOR	
⊗	VALVE	⊗		CONCRETE		●H	POLE	
300mm L.D.S.	LAND DRAINAGE SEWER	300mm L.D.S.		ASPHALT		391.0	CONTOURS	
250mm W.W.S.	WASTEWATER SEWER	250mm W.W.S.		PROPERTY LINE			RAIL X-ING SIGNAL	
○	MANHOLE	●		SURVEY BAR			℄ RAILWAY TRACK	
□	CATCH BASIN	■	232.750	ELEVATION			DITCH	
▽	CURB INLET	▼		TREE				
	JUNCTIONS			ANODE				
	CULVERT			CONCRETE SIDEWALK				
	GAS			FENCE				
EXISTING	LEGEND — PLAN	PROPOSED	EXISTING	LEGEND — PLAN	PROPOSED	EXISTING	LEGEND — PLAN	PROPOSED

APEGM
Certificate of Authorization
Earth Tech Canada Inc.
No. 730

NO.	REVISIONS	DATE	BY
00	ISSUED FOR TENDER	07/11/09	BC

B.M. ELEV.

CH2MHILL Fredericksen Cooper ARCHITECTS
EarthTech A Tyco International Ltd. Company

DESIGNED BY	BC	CHECKED BY	JC
DRAWN BY	BC	APPROVED BY	AHL
SCALE:	H=1:500 V=1:20	RELEASED FOR CONSTRUCTION BY:	R. SOROKOWSKI
DATE	06/11/24	DATE	07/11/09

ENGINEER'S SEAL
ORIGINAL SIGNED BY
J.N. CRANG
07/11/09

CONSULTANT DRAWING NO.
WY-C0166

Winnipeg
THE CITY OF WINNIPEG
WATER AND WASTE DEPARTMENT
ENGINEERING DIVISION

WATER TREATMENT PLANT
CONSTRUCTION OF ROADS
AND LANDSCAPING

CIVIL
CLEARWELL AND MIDDLE ROADWAY
PROFILE

CITY FILE NUMBER
SHEET OF
CITY DRAWING NUMBER
1-0601Y-A-C0166-001-00D

Last Save: 2007-11-09 2:15 PM

L:\WORK\79000\79538\02A-CAD\TRA\CONTR\ROADWAY\WY-C0166.DWG