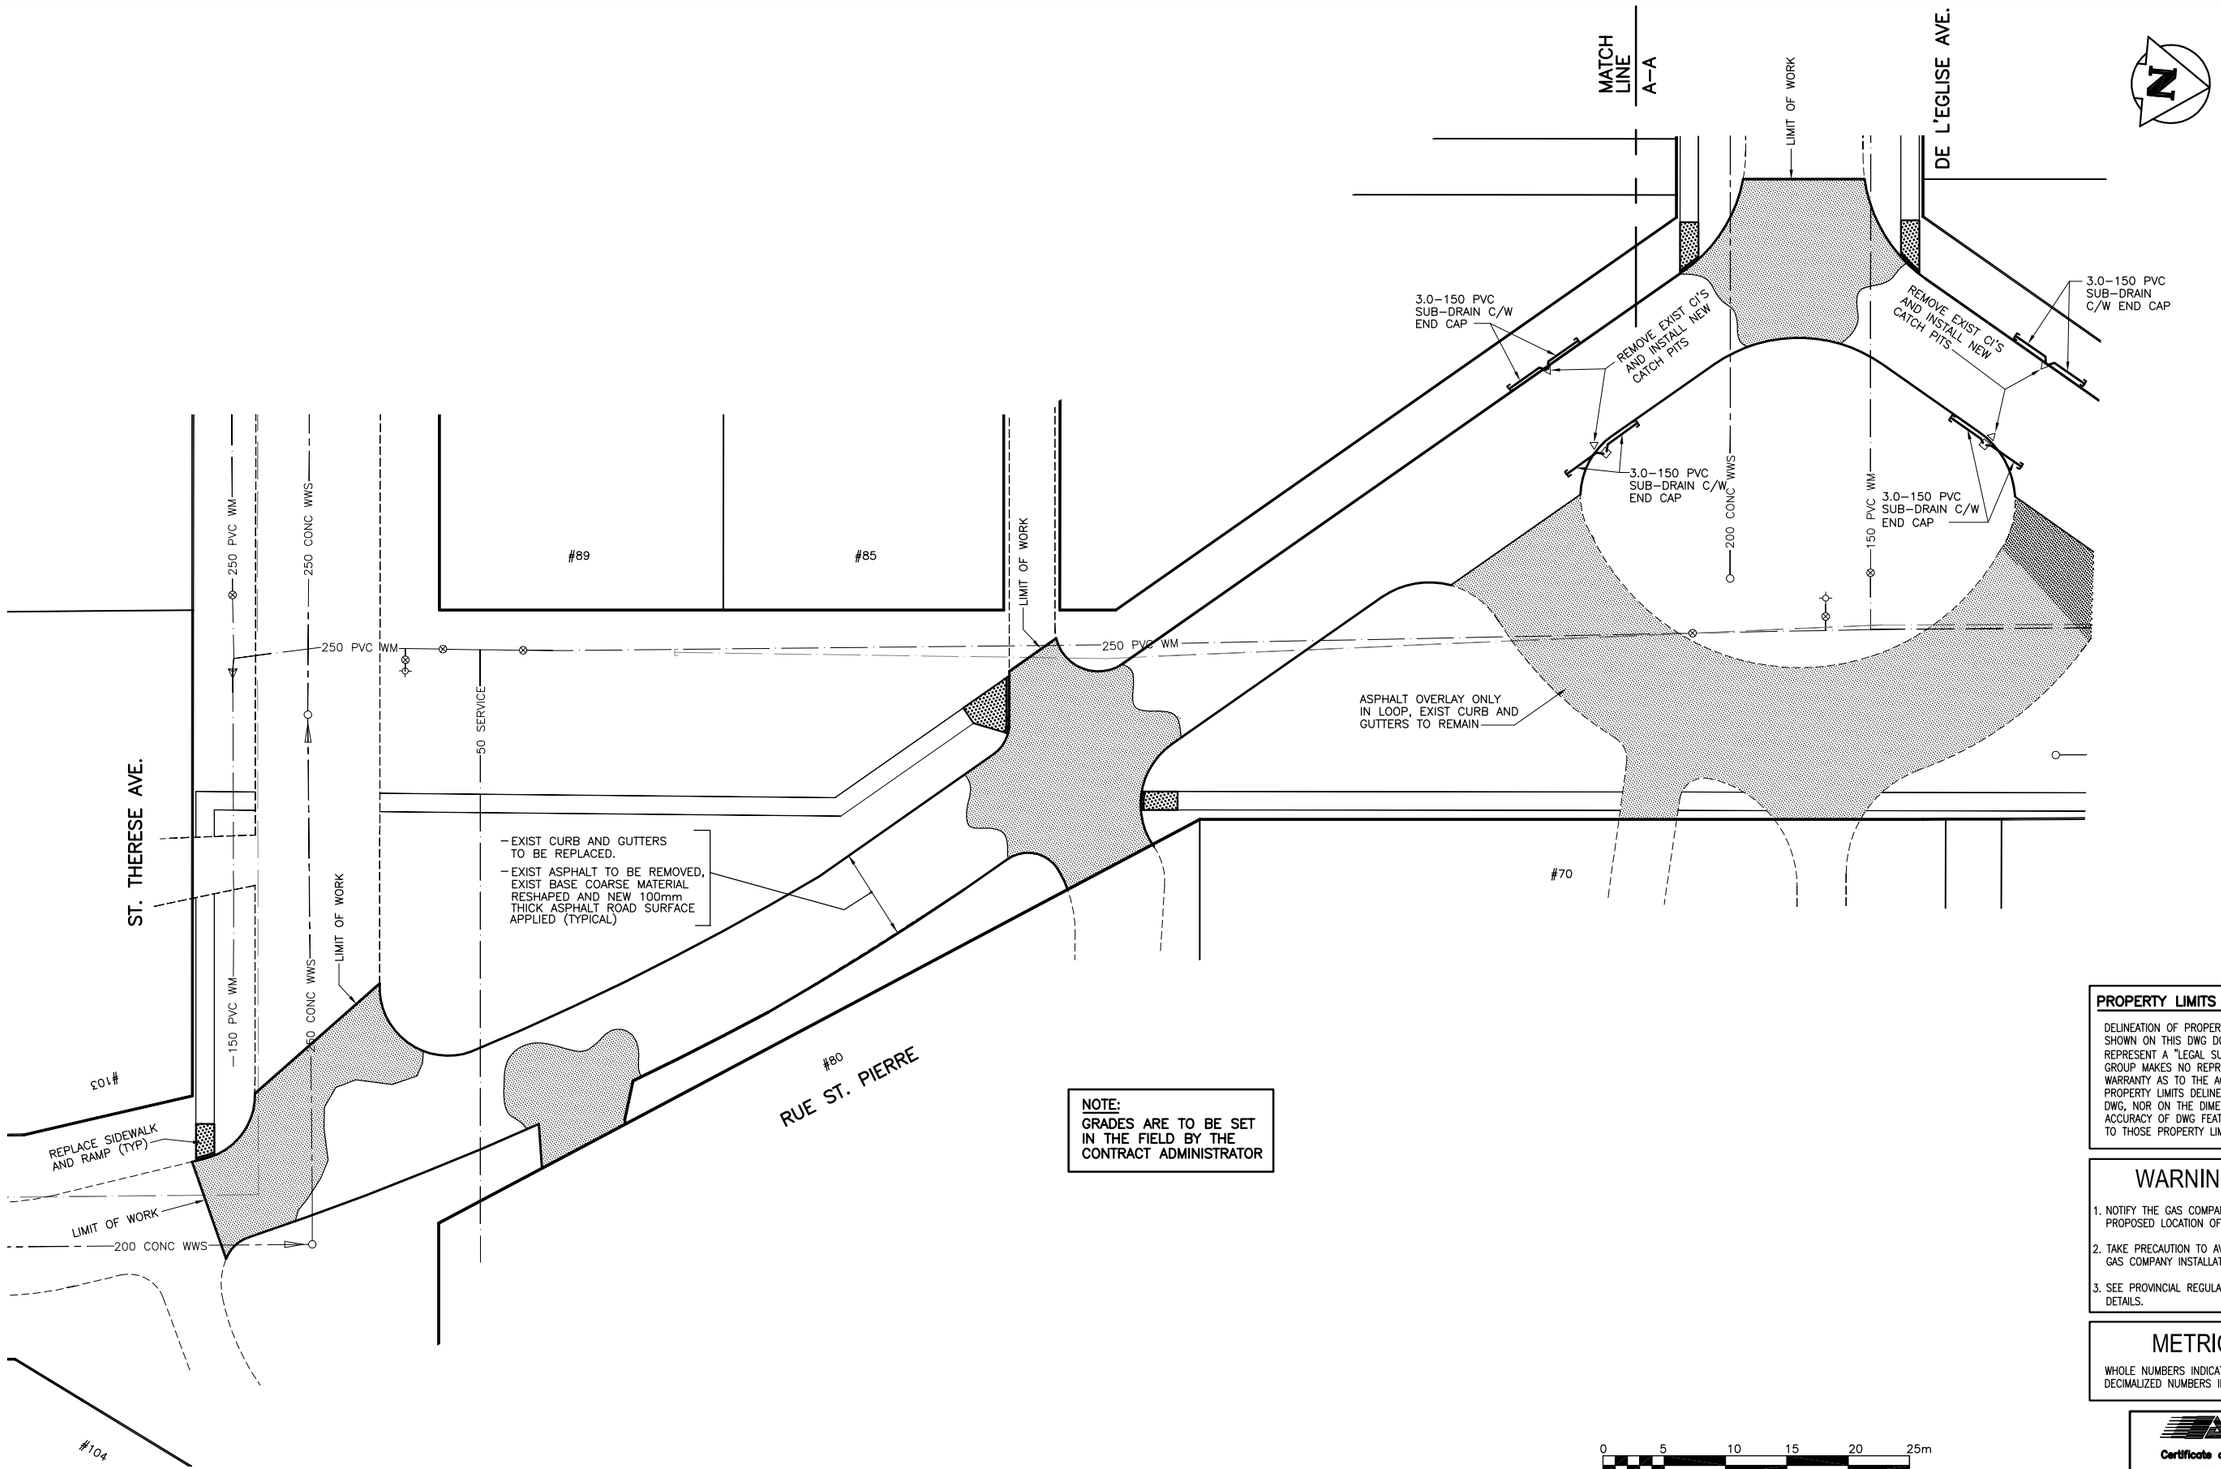

NOTE:
GRADES ARE TO BE SET IN THE FIELD BY THE CONTRACT ADMINISTRATOR

PROPERTY LIMITS DELINEATION

DELINEATION OF PROPERTY LIMITS AS SHOWN ON THIS DWG DOES NOT REPRESENT A "LEGAL SURVEY". KGS GROUP MAKES NO REPRESENTATION OR WARRANTY AS TO THE ACCURACY OF PROPERTY LIMITS DELINEATED ON THIS DWG, NOR ON THE DIMENSIONAL ACCURACY OF DWG FEATURES RELATIVE TO THOSE PROPERTY LIMITS.

WARNING

1. NOTIFY THE GAS COMPANY OF THE PROPOSED LOCATION OF EXCAVATION.
2. TAKE PRECAUTION TO AVOID DAMAGE TO GAS COMPANY INSTALLATIONS.
3. SEE PROVINCIAL REGULATION 210/72 FOR DETAILS.

METRIC

WHOLE NUMBERS INDICATE MILLIMETRES
DECIMALIZED NUMBERS INDICATE METRES

0 5 10 15 20 25m

SCALE: 1:250 METRIC A1
1:500 METRIC A3

APEGM
Certificate of Authorization
KGS Group
No. 245 Date:

EXISTING	LEGEND–PLAN	PROPOSED	EXISTING	LEGEND–PLAN	PROPOSED	EXISTING	LEGEND–PROFILE	PROPOSED
300 LDS	LAND DRAINAGE SEWER	300 LDS						
250 WWS	WASTE WATER SEWER	250 WWS		TEST HOLE				
	GAS			GUY WIRE				
	HYDRO			LIGHT STANDARD				
	M.T.S.			BACK OF CURB				
150 WM	WATERMAIN	150 WM		CONCRETE				
	HYDRANT			ASPHALT				
	VALVE			SIDEWALK			℄ PROFILE	
	MANHOLE			PROPERTY LINE			N/W LANE EDGE	
	CATCH BASIN			SURVEY BAR			S/E LANE EDGE	
	CURB INLET			GEODETIC BENCHMARK		C	PARKING/DRIVEWAY	
	POLES T–MTS H–HYDRO		231.334	ELEVATION	32.231		WINDOW/DOOR SILL	

LOCATION APPROVED
UNDERGROUND STRUCTURES

SUPV. U/G STRUCTURES COMMITTEE — DATE

NOTE:
LOCATION OF UNDERGROUND STRUCTURES AS SHOWN ARE BASED ON THE BEST INFORMATION AVAILABLE BUT NO GUARANTEE IS GIVEN THAT ALL EXISTING UTILITIES ARE SHOWN OR THAT THE GIVEN LOCATIONS ARE EXACT. CONFIRMATION OF EXISTENCE AND EXACT LOCATION OF ALL SERVICES MUST BE OBTAINED FROM THE INDIVIDUAL UTILITIES BEFORE PROCEEDING WITH CONSTRUCTION.

B.M. ?
ELEV. ?

NO.	REVISIONS	DATE	BY
0	ISSUED FOR TENDER	08/04/08	RJH

KGS GROUP *CONSULTING ENGINEERS & PROJECT MANAGERS*
WINNIPEG (204) 896–1209
THUNDER BAY (807) 345–2233

DESIGNED BY B.M. | CHECKED BY R.J.H.
DRAWN BY D.W. | APPROVED BY
HOR. SCALE: 1:250 VERTICAL: 1:50 | RELEASED FOR CONSTRUCTION:
DATE DD/MM/YY | DATE

ENGINEER'S SEAL
PROVINCE OF MANITOBA
R.J. HOUSTON
Member 4395
REGISTERED PROFESSIONAL ENGINEER

CONSULTANT DRAWING NO.
07–0107–23

Winnipeg

THE CITY OF WINNIPEG
PUBLIC WORKS DEPARTMENT
ENGINEERING SERVICES DIVISION

PROJECT TITLE
RUE STE. PIERRE
MAJOR REHABILITATION
STE. THERESE AVE. TO DE L'EGLISE AVE.

SHEET 07 OF 10
COMPUTER FILE NAME: RUE ST. PIERRE PLOT
CITY DRAWING NUMBER: 0007

PROJECTS\2007\07–0107–23\MUN\DWGS\RUE ST. PIERRE–MJRH\RUE ST. PIERRE PLOT.DWG
PLOT 1:1 A–1