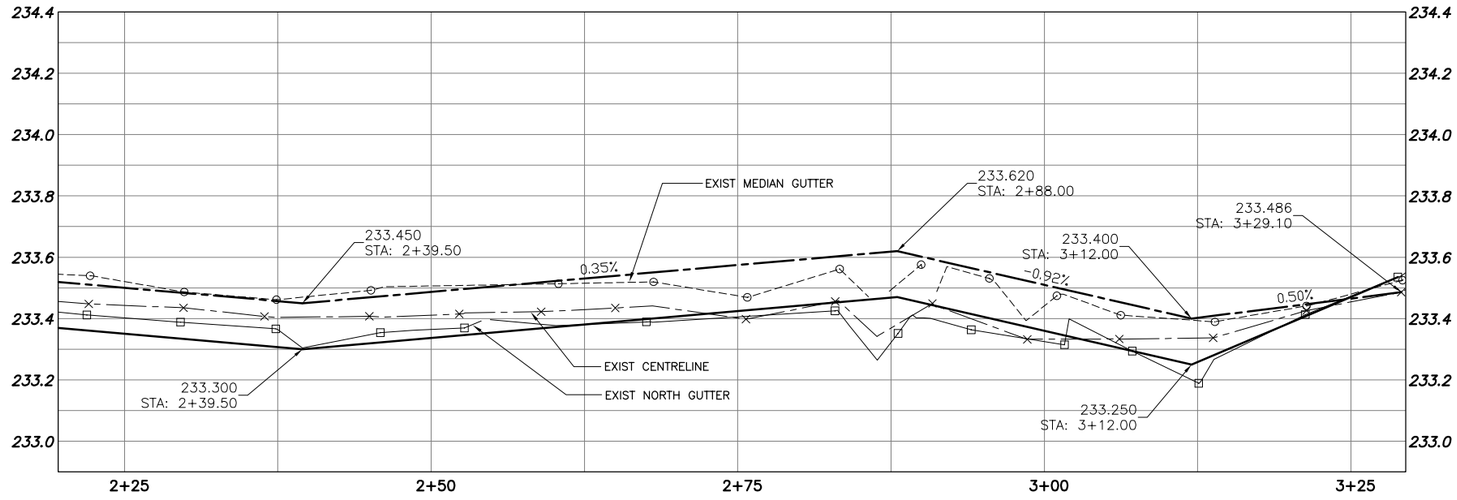

MATCH LINE STA 2+25

LIMIT OF CONSTRUCTION STA 3+29.0

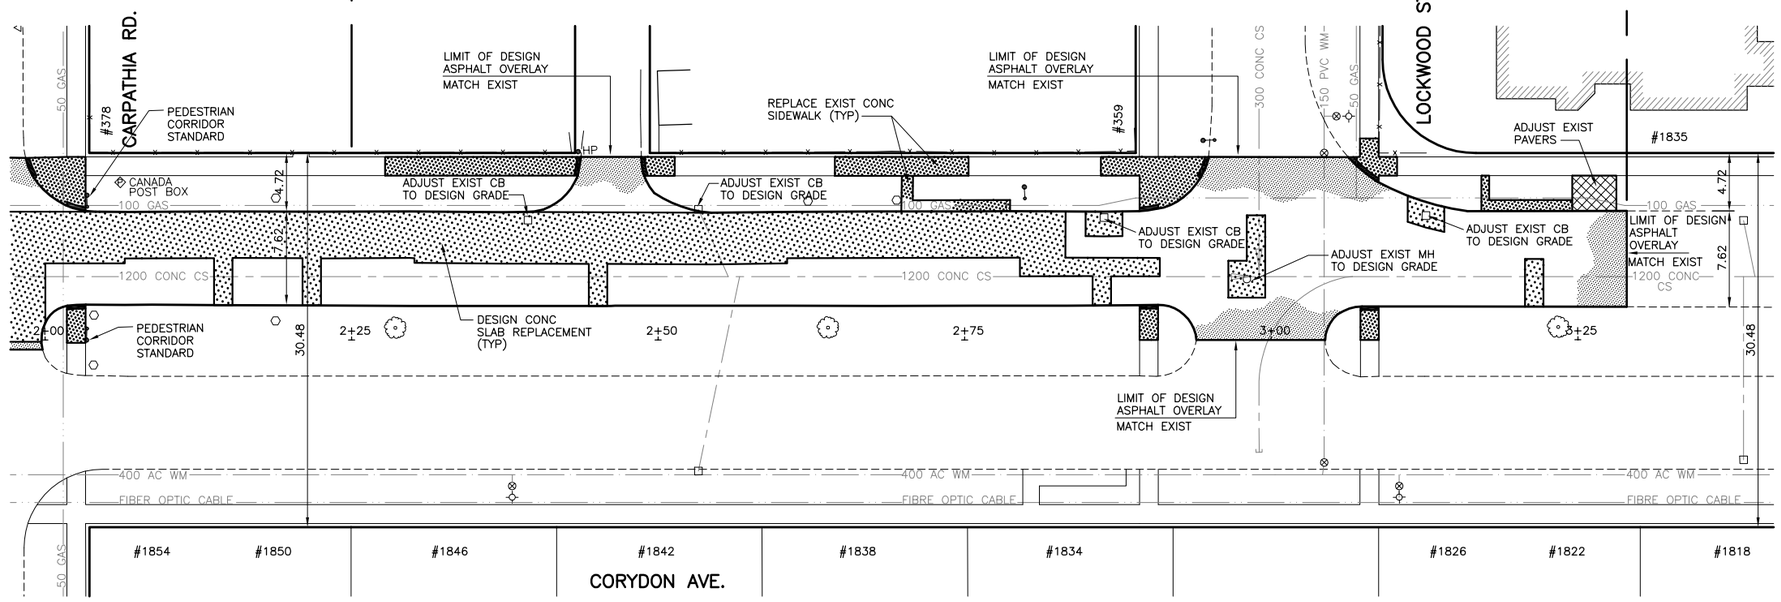

NOTES:

1. BASELINE IS NORTH PROPERTY LINE OF CORYDON AVE.
2. THE INTERSECTION OF THE NORTH PROPERTY LINE OF CORYDON AVE. AND THE EAST PROPERTY LINE OF KENASTON BLVD. IS STA. 1+00
3. ALL ROADWAY MEASUREMENTS ARE TO BACK FACE OF CURB.
4. ADJUST EXIST MH'S AND CB'S TO NEW GRADES.
5. PLANE EXISTING ASPHALT PAVEMENT FROM STA. 1+00 THROUGH STA. 3+29
6. PAVEMENT FROM STA. 1+00 THROUGH STA. 3+29 TO BE RECONSTRUCTED ONE LANE AT A TIME.
7. DESIGN GRADES TO BE DETERMINED AFTER EXISTING ASPHALT IS PLANED.

SCALE: 1:10 METRIC A1
1:20 METRIC A3
0.0 0.25 0.5 0.75 1.0m

SCALE: 1:250 METRIC A1
1:500 METRIC A3
0 5 10 15 20 25m

PROPERTY LIMITS DELINEATION

DELINEATION OF PROPERTY LIMITS AS SHOWN ON THIS DWG DOES NOT REPRESENT A "LEGAL SURVEY". KGS GROUP MAKES NO REPRESENTATION OR WARRANTY AS TO THE ACCURACY OF PROPERTY LIMITS DELINEATED ON THIS DWG, NOR ON THE DIMENSIONAL ACCURACY OF DWG FEATURES RELATIVE TO THOSE PROPERTY LIMITS.

WARNING

1. NOTIFY THE GAS COMPANY OF THE PROPOSED LOCATION OF EXCAVATION.
2. TAKE PRECAUTION TO AVOID DAMAGE TO GAS COMPANY INSTALLATIONS.
3. SEE PROVINCIAL REGULATION 210/72 FOR DETAILS.

METRIC

WHOLE NUMBERS INDICATE MILLIMETRES
DECIMALIZED NUMBERS INDICATE METRES

APEGM Certificate of Authorization
KGS Group
No. 245 Date:

EXISTING	LEGEND–PLAN	PROPOSED	EXISTING	LEGEND–PLAN	PROPOSED	EXISTING	LEGEND–PROFILE	PROPOSED
300 LDS	LAND DRAINAGE SEWER	300 LDS		TEST HOLE				
250 WWS	WASTE WATER SEWER	250 WWS		GUY WIRE				
GAS	GAS	GAS		LIGHT STANDARD				
HYDRO	HYDRO	HYDRO		BACK OF CURB				
M.T.S.	M.T.S.	M.T.S.		CONCRETE				
150 WM	WATERMAIN	150 WM		ASPHALT				
HYDRANT	HYDRANT			SIDEWALK			℄ PROFILE	
VALVE	VALVE			PROPERTY LINE			N/W LANE EDGE	
MANHOLE	MANHOLE			SURVEY BAR			S/E LANE EDGE	
CATCH BASIN	CATCH BASIN			GEODETIC BENCHMARK			PARKING/DRIVEWAY	
CURB INLET	CURB INLET			ELEVATION	32.231		WINDOW/DOOR SILL	
POLES T-MTS H-HYDRO	POLES T-MTS H-HYDRO		231.334					

PRELIMINARY
NOT TO BE USED FOR CONSTRUCTION

LOCATION APPROVED
UNDERGROUND STRUCTURES

SUPV. U/G STRUCTURES COMMITTEE — DATE

NOTE:
LOCATION OF UNDERGROUND STRUCTURES AS SHOWN ARE BASED ON THE BEST INFORMATION AVAILABLE BUT NO GUARANTEE IS GIVEN THAT ALL EXISTING UTILITIES ARE SHOWN OR THAT THE GIVEN LOCATIONS ARE EXACT. CONFIRMATION OF EXISTENCE AND EXACT LOCATION OF ALL SERVICES MUST BE OBTAINED FROM THE INDIVIDUAL UTILITIES BEFORE PROCEEDING WITH CONSTRUCTION.

B.M. 51–024 ELEV.234.791m — N.E. COR. CORYDON AVE. & RENFREW ST. TBLT. IN W. CONC. FOUNDATION OF RENFREW SHOPPING CENTRE, 1.5m N. 0.2m BELOW BRICK S.W. COR. BLDG.

NO.	REVISIONS	DATE	BY
0	ISSUED FOR TENDER	04/04/08	RJH

KGS GROUP CONSULTING ENGINEERS & PROJECT MANAGERS
WINNIPEG (204) 896–1209
THUNDER BAY (807) 345–2233

DESIGNED BY JF — CHECKED BY CR
DRAWN BY DW — APPROVED BY RH
HOR. SCALE: 1:250 VERTICAL: 1:10 — RELEASED FOR CONSTRUCTION:
DATE 13/11/07 — DATE

ENGINEER'S SEAL
ORIGINAL SIGNED AND SEALED BY R.J. HOUSTON 04/04/08

CONSULTANT DRAWING NO.
07–0107–24 02

Winnipeg
THE CITY OF WINNIPEG
PUBLIC WORKS DEPARTMENT
TRANSPORTATION ENGINEERING DIVISION

PROJECT TITLE
CORYDON AVENUE WEST BOUND PAVEMENT REHABILITATION
CARPATHIA RD. TO LOCKWOOD ST.
STA 2+25 TO STA 3+29

SHEET 02 OF 02
COMPUTER FILE NAME CORYDON PLOT.DWG
CITY DRAWING NUMBER P–3287–02

P:\PROJECTS\2007\07–0107–24\MUN\DWGS\CORYDON PLOT.DWG
PLOT : 1:1 A–1