


MILE 19.2
TYPICAL SECTION at HYDRO TOWERS
N.T.S.

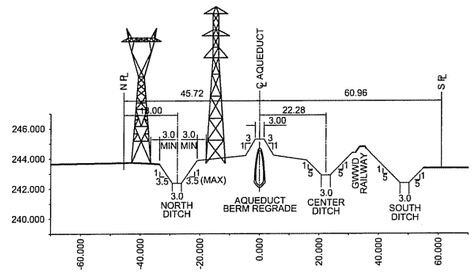


AREAS TO BE MAINTAINED

APEGM
Certificate of Authorization
UMA Engineering Ltd.
No. 256 Expiry: April 30, 2007

LOCATION APPROVED
UNDERGROUND STRUCTURES

SUPR. U/G STRUCTURES COMMITTEE — DATE

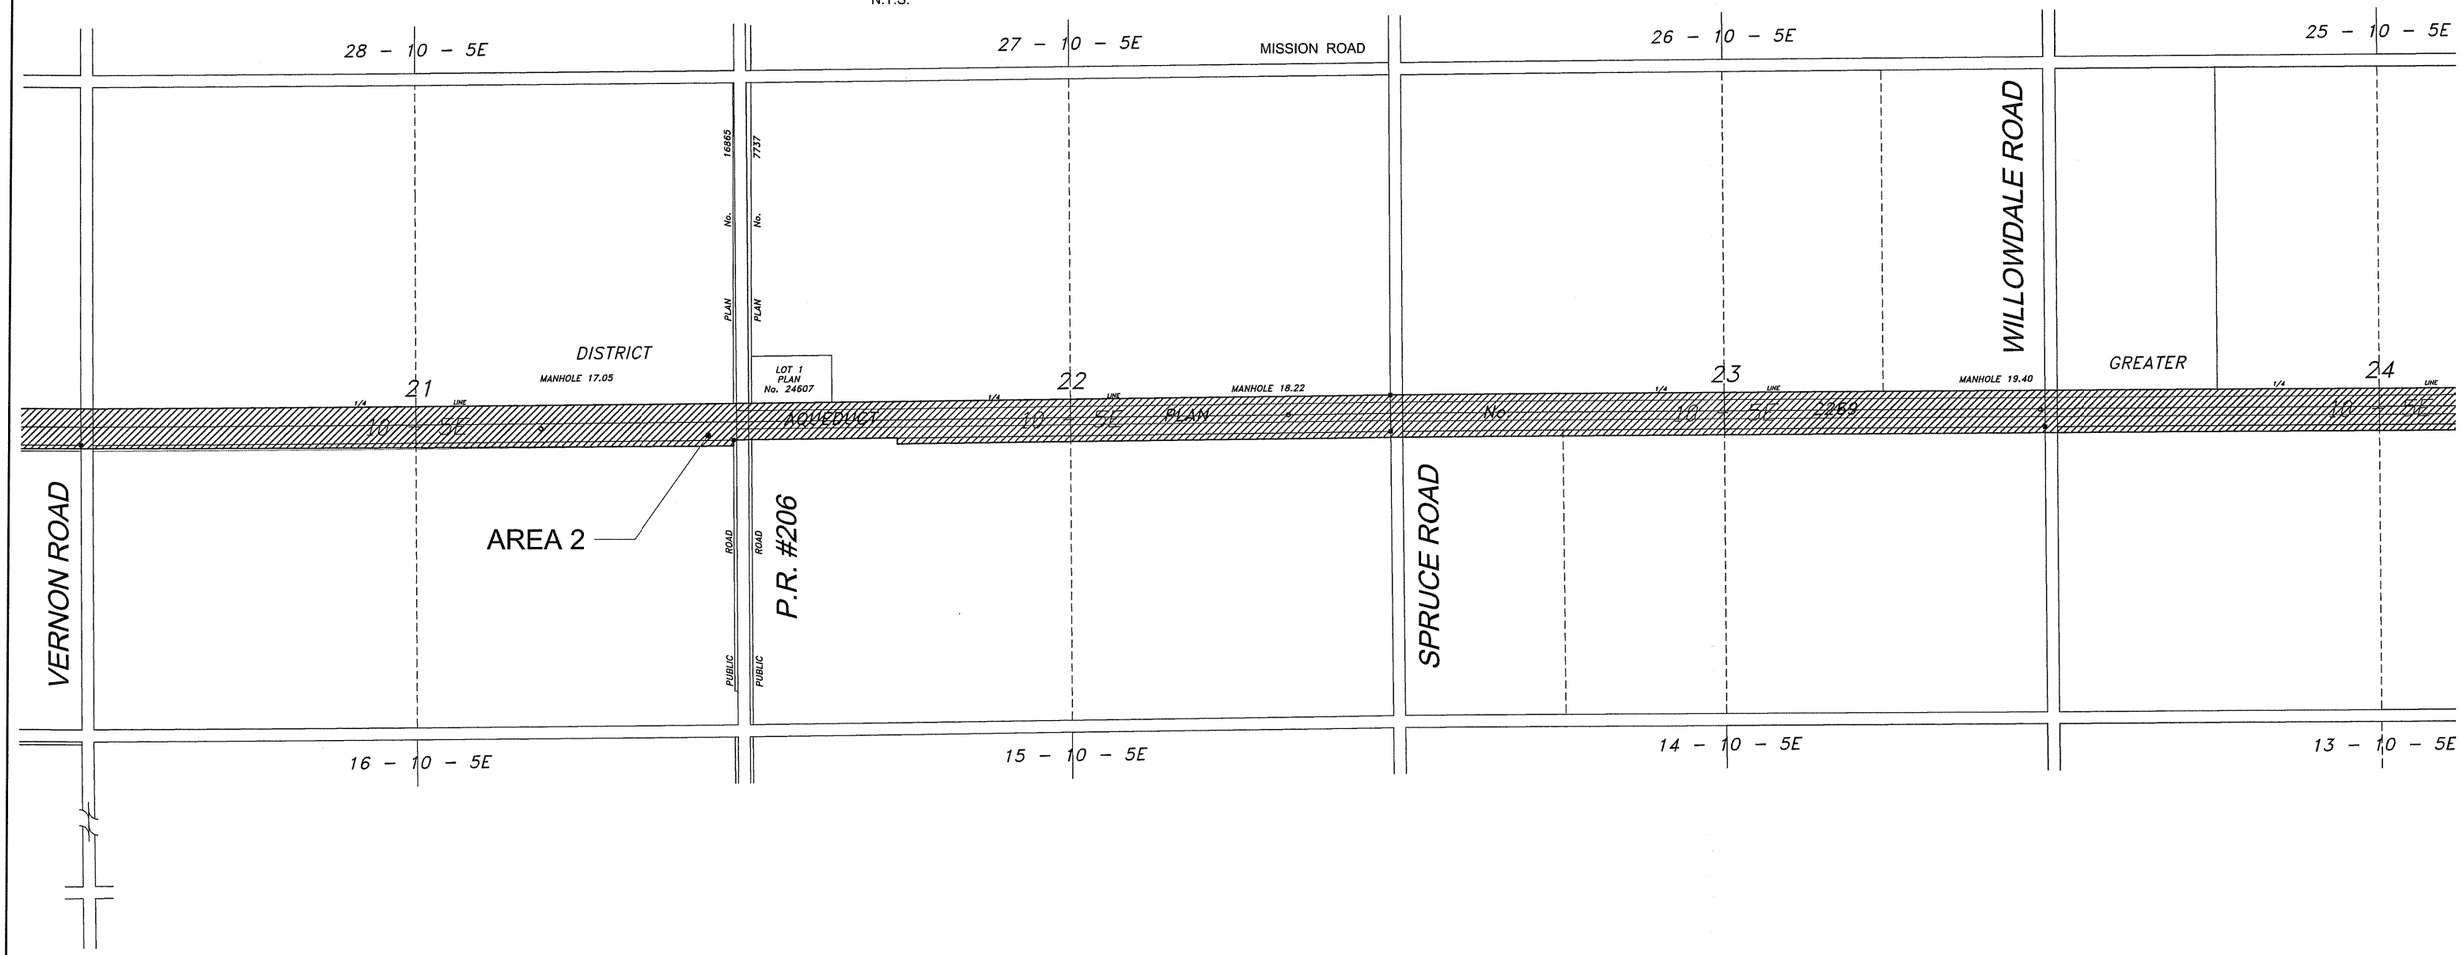NOTE:
LOCATION OF UNDERGROUND STRUCTURES AS SHOWN ARE BASED ON THE BEST INFORMATION AVAILABLE. BUT NO GUARANTEE IS GIVEN THAT ALL EXISTING UTILITIES ARE SHOWN OR THAT THE GIVEN LOCATIONS ARE EXACT. CONFIRMATION OF EXISTENCE AND EXACT LOCATION OF ALL SERVICES MUST BE OBTAINED FROM THE INDIVIDUAL UTILITIES BEFORE PROCEEDING WITH CONSTRUCTION.

| NO. | REVISIONS | YY/MM/DD | BY |
|---|---|---|---|
| 0 | ISSUED FOR CONSTRUCTION | 06/08/14 | KMB |

UMA | AECOM

© 2006 UMA ENGINEERING LTD. ALL RIGHTS RESERVED.

| | | | |
|---|---|---|---|
| DESIGNED BY | MJR | CHECKED BY | CCM |
| DRAWN BY | WJd | APPROVED BY | CCM |
| HOR. SCALE | NTS | RELEASED FOR CONSTRUCTION ORIGINAL SIGNED BY R. SOROKOWSKI | |
| VERT. SCALE | | | |
| DATE | | DATE | AUGUST 14, 2006 |

PROFESSIONAL'S SEAL
PROVINCE OF MANITOBA
C. C. MACEY
REGISTERED ENGINEER

CONSULTANT DRAWING NO. 02
D265-213-00

Winnipeg

# THE CITY OF WINNIPEG
## WATER AND WASTE DEPARTMENT

SHOAL LAKE AQUEDUCT
RIGHT OF WAY MAINTENANCE
MILE 12.87 to MILE 26.5
LOCATION PLAN
MILE 16.3 to 19.9

SHEET 2 OF 4
CITY DRAWING NUMBER
SLA-02
REV 0