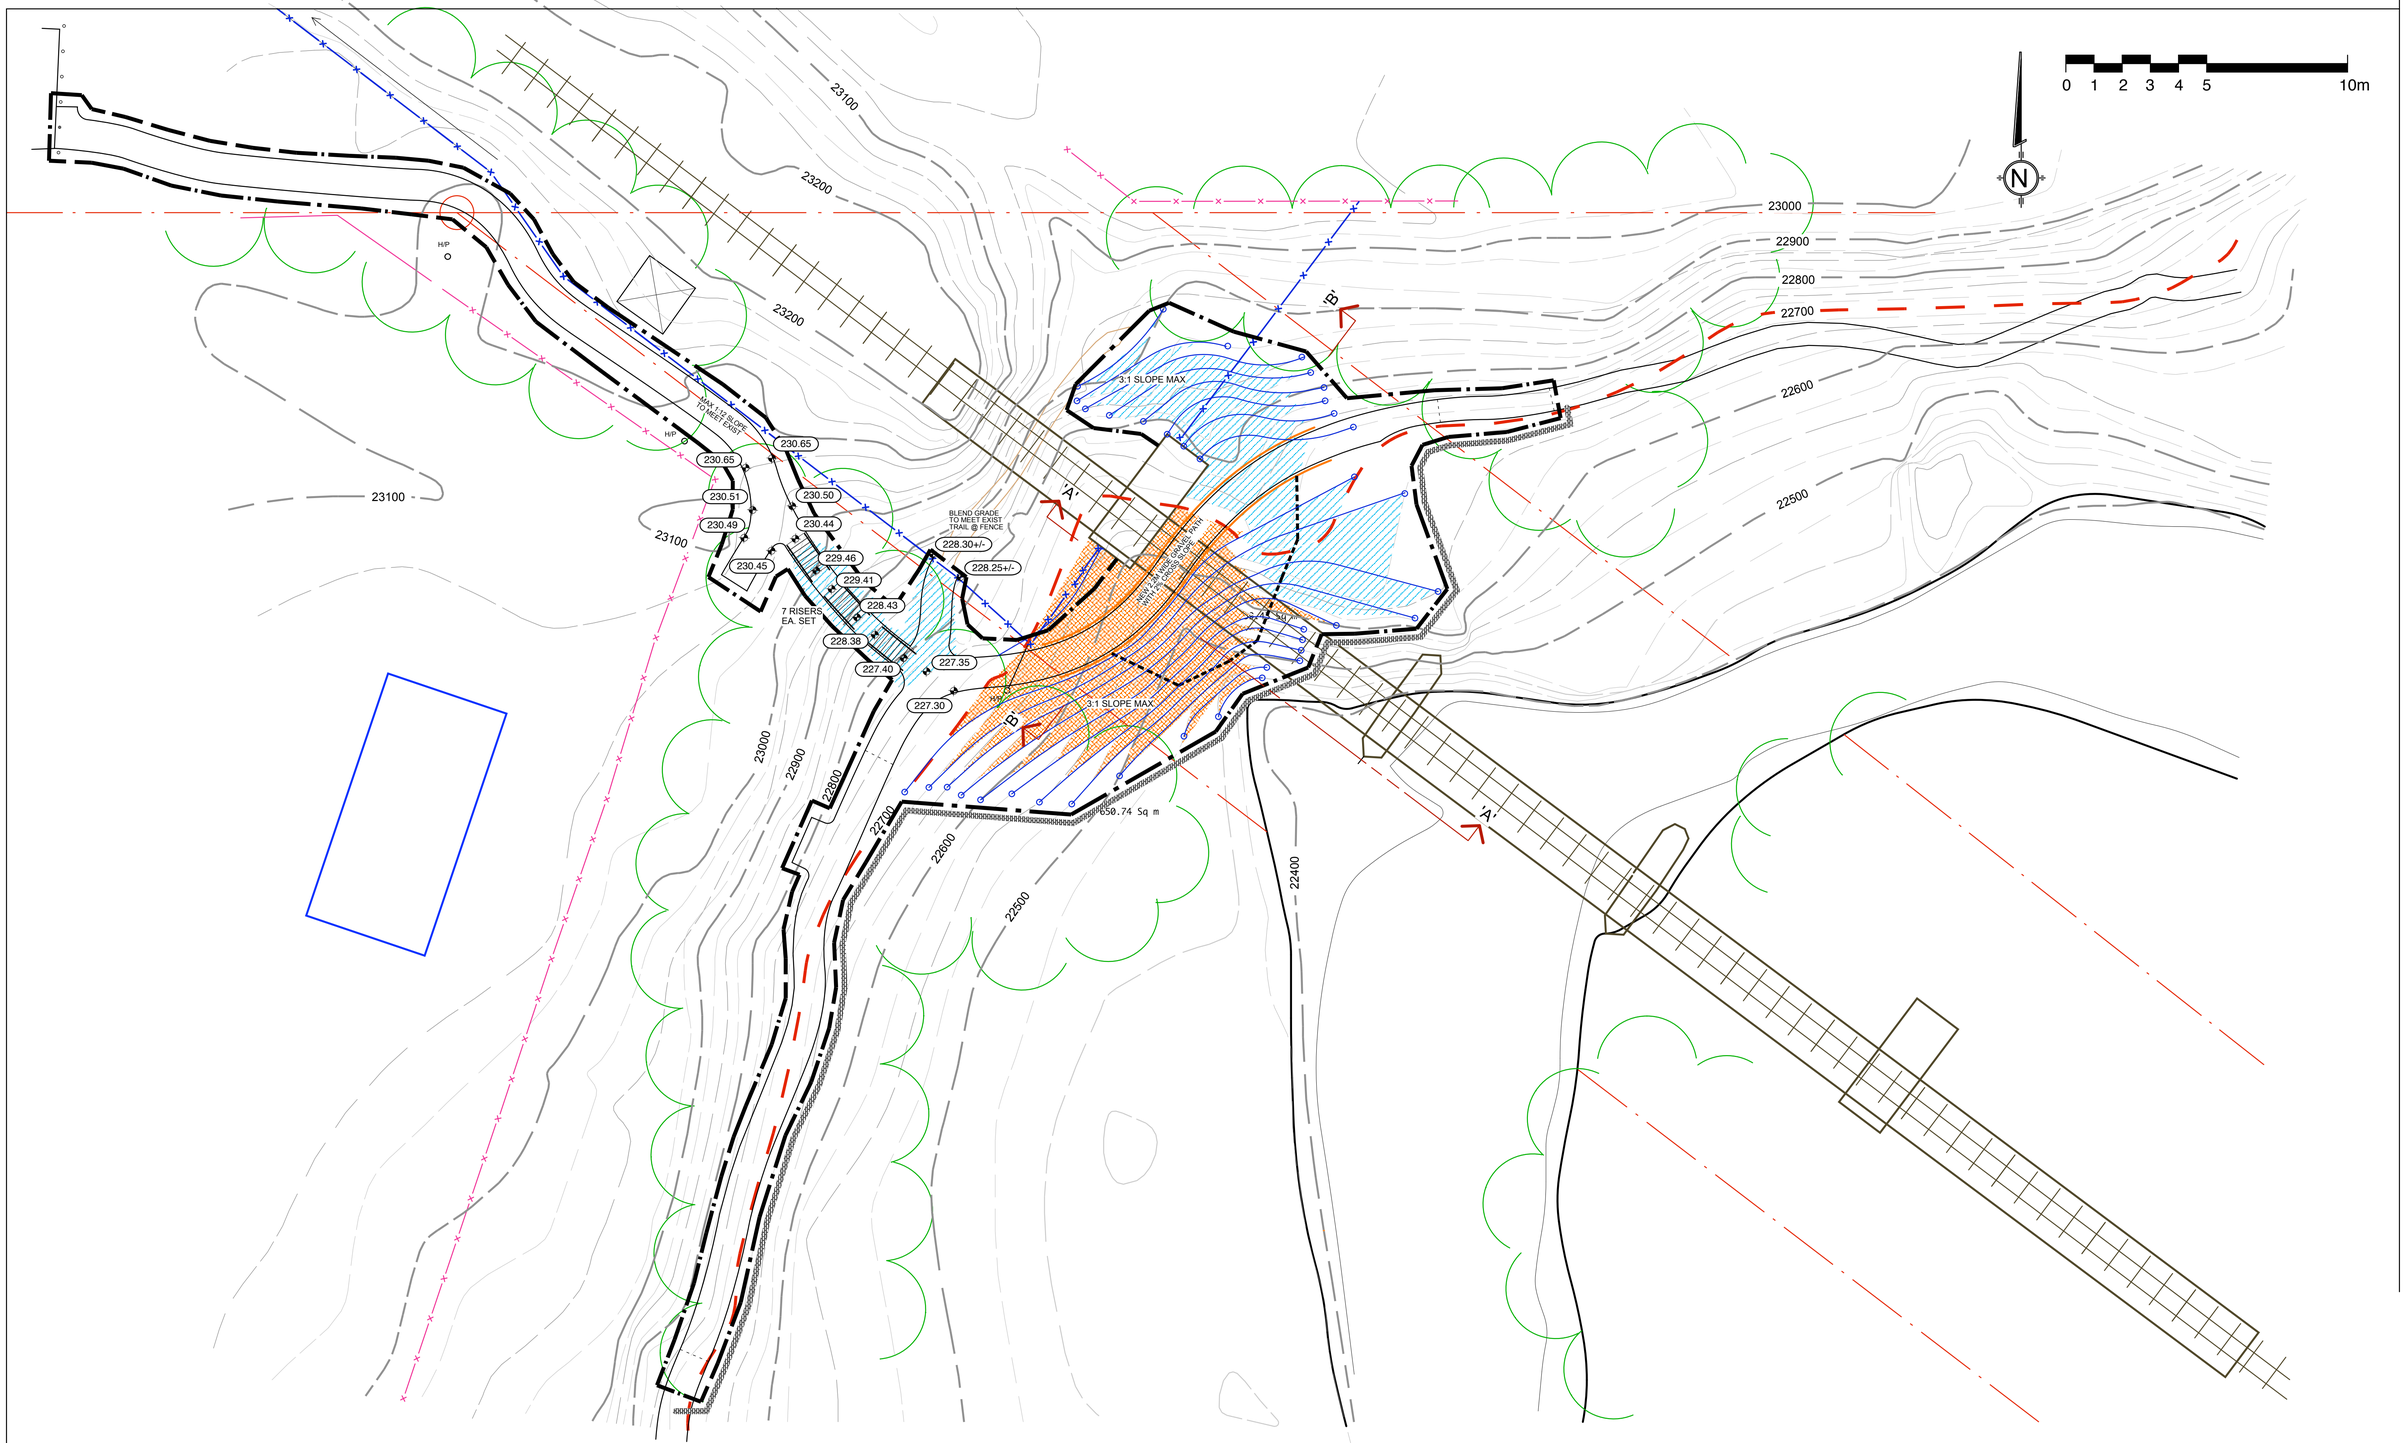

LEGEND

- APPROXIMATE LIMIT OF SITE DEVELOPMENT
- SEDIMENT CONTROL
- DOWNHILL SLOPE
- 325.20 PROPOSED FINISHED GRADE
- 22500 EXISTING CONTOUR
- CUT AREA
- FILL AREA

NOTES

1. Geodetic elevations shown in metres. Local Bench Mark to be provided by City at end of Deschambault. **Top of hydrant: 232.583**
2. Spot elevations shown are ground surface unless noted otherwise.
3. Contractor to confirm locations of Surface and Underground Utilities prior to commencing Site Works and shall undertake actions necessary to avoid damage.
4. Meet existing grades at edges of preserved vegetation.

HILDERMAN THOMAS FRANK CRAMPTON
Landscape Architecture • Planning
500 - 115 Bannatyne Avenue East, Winnipeg, MB R3B 0R3
Phone: 204.944.9907 Fax: 204.957.1467

B.M. ELEV. YY.MM.DD

NO.	REVISIONS	DATE	BY
	ISSUED FOR PRICING	JUNE 11/08	AB

DESIGNED: AB | DRAWN: AB
SCALE: 1:200 | APPROVED: GM
ACCEPTED BY:
DATE: APR. 30, 2008

the manitoba association of landscape architects
Glen Mannion MALA No. 61

CONSULTANT PROJECT NO 07 067

Winnipeg

THE CITY OF WINNIPEG
PLANNING, PROPERTY & DEVELOPMENT DEPARTMENT

PEDESTRIAN UNDERPASS ALONG SEINE RIVER AT RUE DESCHAMBAULT

CITY DRAWING NUMBER
SHEET 2 OF 3

SITE GRADING PLAN

L-2

DATE PLOTTED: 6/6/08

07-067 Deschamb site apr 30 plan