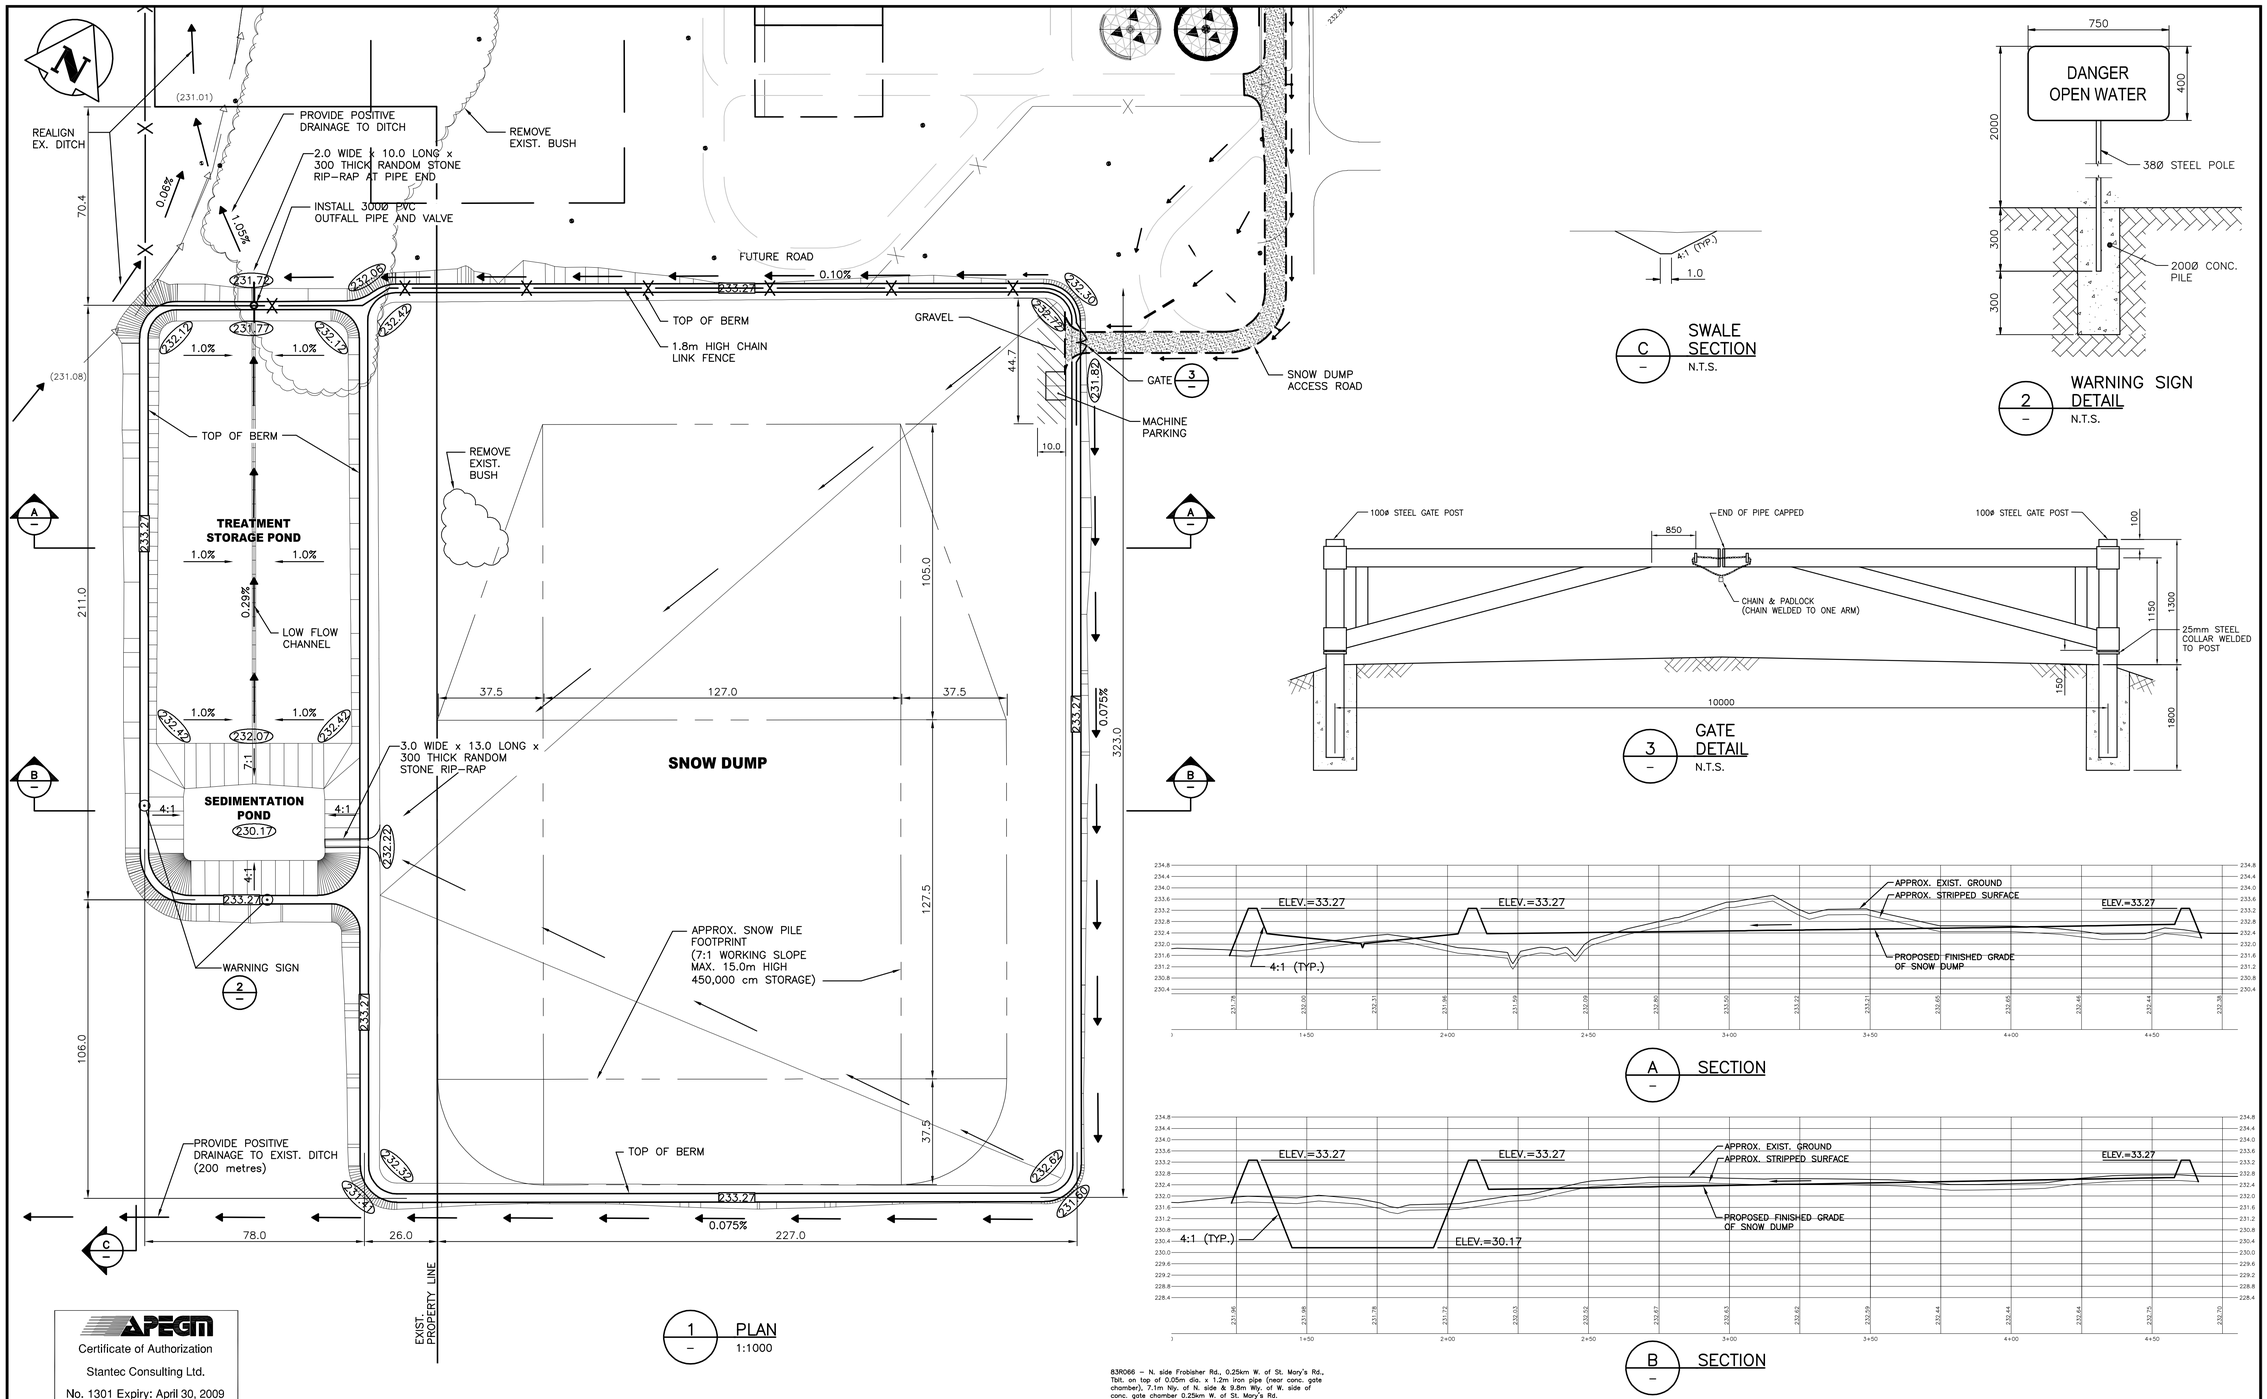

B3R066 – N. side Frobisher Rd., 0.25km W. of St. Mary's Rd., Tbk. on top of 0.05m dia. x 1.2m iron pipe (near conc. gate chamber), 7.1m Nly. of N. side & 9.8m Wly. of W. side of conc. gate chamber 0.25km W. of St. Mary's Rd.

APEGM
Certificate of Authorization
Stantec Consulting Ltd.
No. 1301 Expiry: April 30, 2009

METRIC

WHOLE NUMBERS INDICATE MILLIMETRES
DECIMALIZED NUMBERS INDICATE METRES

WARNING

IF POWER EQUIPMENT OR EXPLOSIVES ARE TO BE USED FOR EXCAVATION ON THIS PROJECT THE CONTRACTOR MUST:
1) NOTIFY THE GAS COMPANY OF THE PROPOSED LOCATION OF EXCAVATION.
2) TAKE PRECAUTION TO AVOID DAMAGE TO GAS COMPANY INSTALLATIONS.
SEE PROVINCIAL REGULATION 140/92 FOR DETAILS

EXISTING	LEGEND-PLAN	PROPOSED	EXISTING	LEGEND-PLAN	PROPOSED
150 WM	WATERMAIN	150 WM		SURVEY BAR	
	HYDRANT			DITCH	
	VALVE		31.334	ELEVATION	232.21
	MANHOLE			FLOW DIRECTION	
	CULVERT			FENCE	
	GAS			TEST HOLE	
	HYDRO				
	M.T.S.				
	CONCRETE				
	ASPHALT				
	PROPERTY LINE				

LOCATION APPROVED
UNDERGROUND STRUCTURES

SUPV. U/G STRUCTURES COMMITTEE DATE

NOTE:
LOCATION OF UNDERGROUND STRUCTURES AS SHOWN ARE BASED ON THE BEST INFORMATION AVAILABLE BUT NO GUARANTEE IS GIVEN THAT ALL EXISTING UTILITIES ARE SHOWN OR THAT THE GIVEN LOCATIONS ARE EXACT. CONFIRMATION OF EXISTENCE AND EXACT LOCATION OF ALL SERVICES MUST BE OBTAINED FROM THE INDIVIDUAL UTILITIES BEFORE PROCEEDING WITH CONSTRUCTION.

B.M. 81–007
ELEV. 230.438

NO.	REVISIONS	DATE	BY

Stantec
Stantec Consulting Ltd.
905 Waverley Street, Winnipeg, Manitoba
Tel 204–489–5900 Fax 204–453–9012

DESIGNED BY	B.R.	CHECKED BY	H.A.K.
DRAWN BY	K.R.	APPROVED BY	B.R.
HOR. SCALE:	AS NOTED	RELEASED FOR CONSTRUCTION:	
VERTICAL:	–		
DATE	08.04.24	DATE	

ENGINEER'S SEAL
PROVINCE OF MANITOBA
B.J. RANSOM
MEMBER 22122
REGISTERED PROFESSIONAL ENGINEER

BID OPPORTUNITY No. 489 - 2008

Winnipeg
THE CITY OF WINNIPEG
WATER AND WASTE DEPARTMENT

SOUTH END WATER POLLUTION CONTROL CENTRE
SNOW DUMP
SITE PLAN AND SECTIONS

CITY DRAWING NUMBER I-0102A-D-C0001-001-00
SHEET 2 OF 6

I:\1112\08\MCP\4-Civil_Drawing\Civil\Sheet_Files\1-0102A-D-C0001-001-000.dwg
2008-04-10 04:52PM By: mcmeiser
01/000