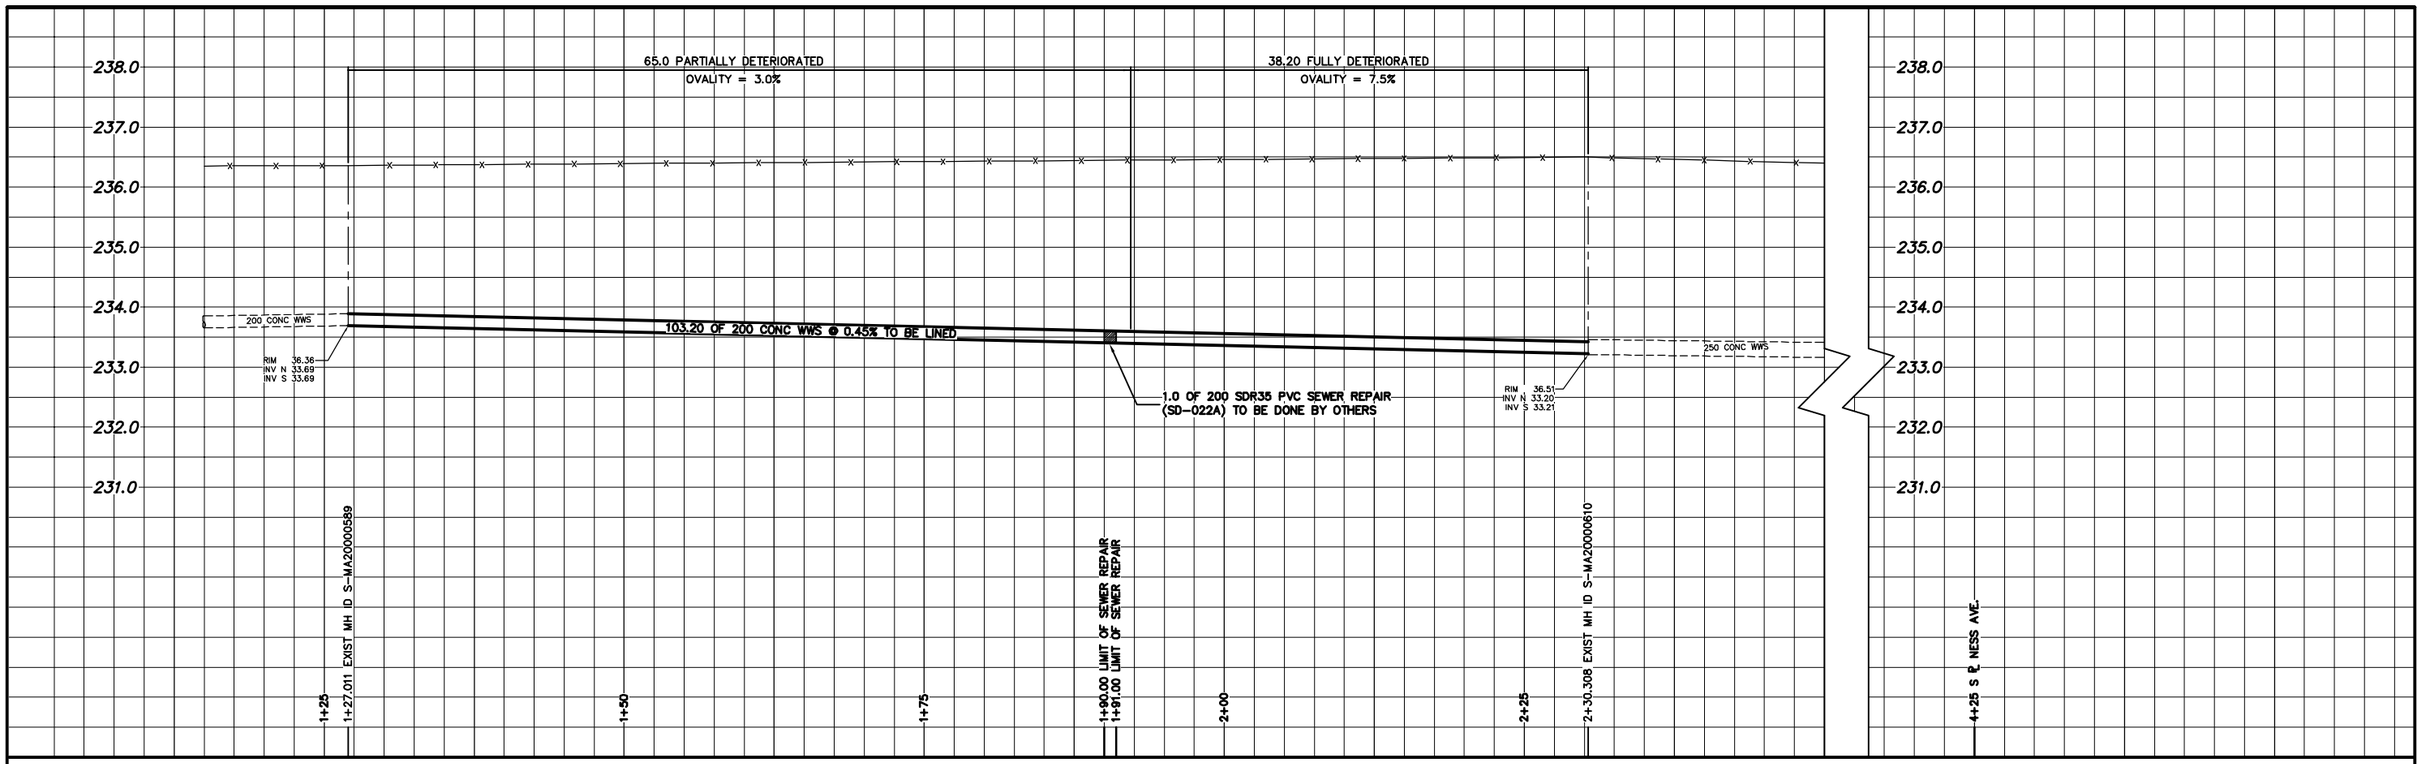

NOTE: CHAINAGES SHOWN ARE ALONG W ℄ OF PARKDALE ST.

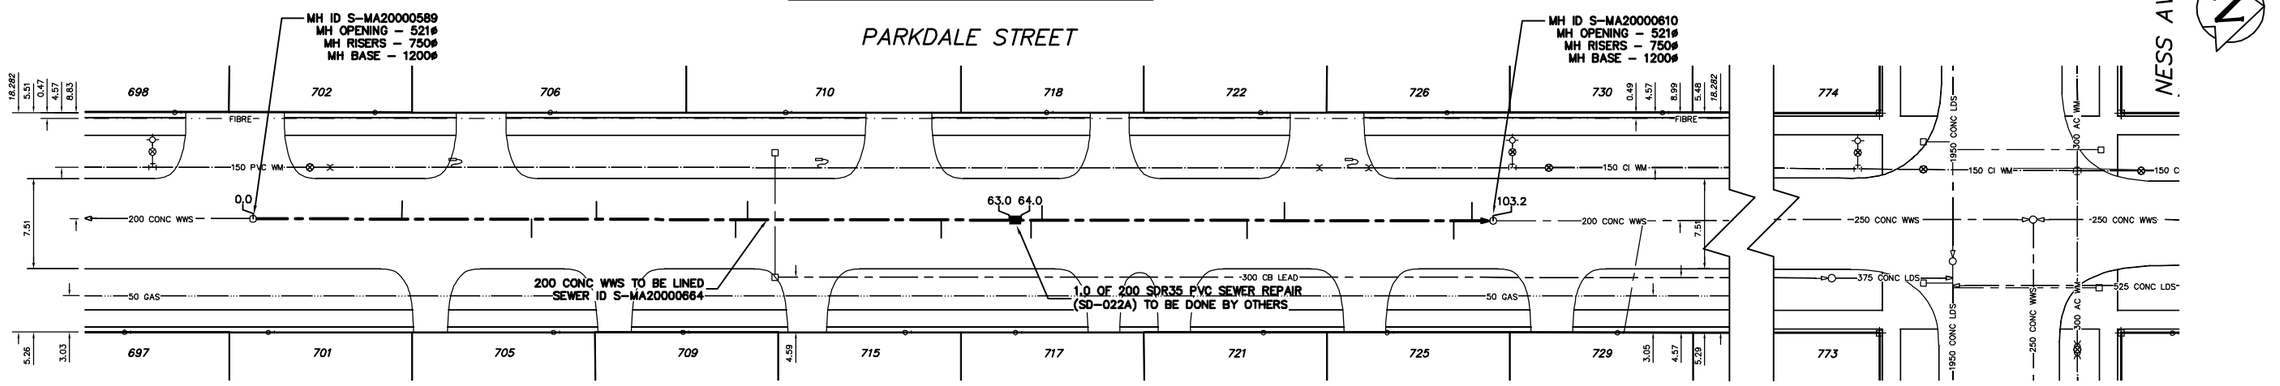

SEWER SERVICE INFORMATION

ADDRESS	SIZE	℄ DIST JUNCTION TIE
701 PARKDALE ST RESIDENTIAL		–
702 PARKDALE ST RESIDENTIAL		–
705 PARKDALE ST RESIDENTIAL		3.98 S OF NL
706 PARKDALE ST RESIDENTIAL		–
709 PARKDALE ST RESIDENTIAL		–
710 PARKDALE ST RESIDENTIAL		7.62 N OF SL
715 PARKDALE ST RESIDENTIAL		–

SEWER SERVICE INFORMATION

ADDRESS	SIZE	℄ DIST JUNCTION TIE
717 PARKDALE ST RESIDENTIAL		–
718 PARKDALE ST RESIDENTIAL		–
721 PARKDALE ST RESIDENTIAL		–
722 PARKDALE ST RESIDENTIAL		4.98 S OF NL
725 PARKDALE ST RESIDENTIAL		–
726 PARKDALE ST RESIDENTIAL		–
729 PARKDALE ST RESIDENTIAL		5.74 S OF NL

SEWER JUNCTION INFORMATION FROM SEWER VIDEO INSPECTION SEWER ID S-MA20000664

DISTANCE FROM MH ID S-MH20000589

12.4	N	150ø	WEST	CX
23.2	N	150ø	EAST	CX
28.6	N	150ø	WEST	CXI
40.2	N	150ø	EAST	CNI
41.2	N	150ø	WEST	CN
57.3	N	150ø	EAST	CNI
64.8	N	150ø	EAST	CNI
65.7	N	150ø	WEST	CX
82.8	N	150ø	EAST	CXI
85.9	N	150ø	WEST	CX
100.0	N	150ø	EAST	CXI
101.5	N	150ø	WEST	CN

METRIC
WHOLE NUMBERS INDICATE MILLIMETRES
DECIMALIZED NUMBERS INDICATE METRES

WARNING

IF POWER EQUIPMENT OR EXPLOSIVES ARE TO BE USED FOR EXCAVATION ON THIS PROJECT THE CONTRACTOR MUST:
1) NOTIFY THE GAS COMPANY OF THE PROPOSED LOCATION OF EXCAVATION.
2) TAKE PRECAUTION TO AVOID DAMAGE TO GAS COMPANY INSTALLATIONS.

SEE PROVINCIAL REGULATION 210/72 FOR DETAILS

0.0 5.0 10.0 15.0 20.0 25.0

EXISTING	LEGEND-PLAN	PROPOSED	EXISTING	LEGEND-PLAN	PROPOSED	EXISTING	LEGEND-PROFILE	PROPOSED
200 WM	WATERMAIN	200 WM		SL , HYDRO		150 WM	WATERMAIN	150 WM
	HYDRANT			MTS			HYDRANT	
	VALVE			TRAFFIC SIGNALS			VALVE	
525 LDS	LAND DRAINAGE SEWER	525 LDS	50 GAS	GAS	50 GAS	300 LDS	LAND DRAINAGE SEWER	300 LDS
375 WWS	WASTEWATER SEWER	375 WWS		SURVEY BAR		250 WWS	WASTEWATER SEWER	250 WWS
	MANHOLE			FENCE			℄ PROFILE	
	CATCH BASIN		*H *T	POLE - HYDRO, MTS			GROUND ABOVE PIPE	
	CURB INLET			CURB STOP			℄ DITCH (NORTH & WEST)	
	JUNCTIONS			GUY ANCHOR			℄ DITCH (SOUTH & EAST)	
	CULVERT			LIGHT STANDARD			GUTTER (NORTH & WEST)	
	ANODE			TREE			GUTTER (SOUTH & EAST)	

LOCATION APPROVED
UNDERGROUND STRUCTURES

SUPV. U/G STRUCTURES COMMITTEE — DATE

NOTE:

LOCATION OF UNDERGROUND STRUCTURES AS SHOWN ARE BASED ON THE BEST INFORMATION AVAILABLE BUT NO GUARANTEE IS GIVEN THAT ALL EXISTING UTILITIES ARE SHOWN OR THAT THE GIVEN LOCATIONS ARE EXACT. CONFIRMATION OF EXISTENCE AND EXACT LOCATION OF ALL SERVICES MUST BE OBTAINED FROM THE INDIVIDUAL UTILITIES BEFORE PROCEEDING WITH CONSTRUCTION.

B.M. ELEV. | FIELD BOOK #:

POSTED TO LBIS

NO.	REVISIONS	DATE	BY

CITY OF WINNIPEG
WATER AND WASTE
ENGINEERING DIVISION

DESIGNED BY	DB/SC	CHECKED BY	SC
DRAWN BY	CJH	APPROVED BY	KZ
HOR. SCALE	1:250	RELEASED FOR CONSTRUCTION	
VERTICAL	1:50		
DATE	2008 07 08	DATE	

ENGINEER'S SEAL

ORIGINAL SIGNED BY K.R. ZUREK 08/07/08

BID OPPORTUNITY : 499-2008
FILENAME : 8612.dwg
PLOT DATE: 2008 07 08

Winnipeg

THE CITY OF WINNIPEG
WATER AND WASTE DEPARTMENT

2008 SEWER RENEWALS
BY CIPP LINING

PARKDALE STREET

3RD MH S OF NESS AVENUE TO
2ND MH S OF NESS AVENUE

SHEET 14 OF 24

CITY DRAWING NUMBER

8612