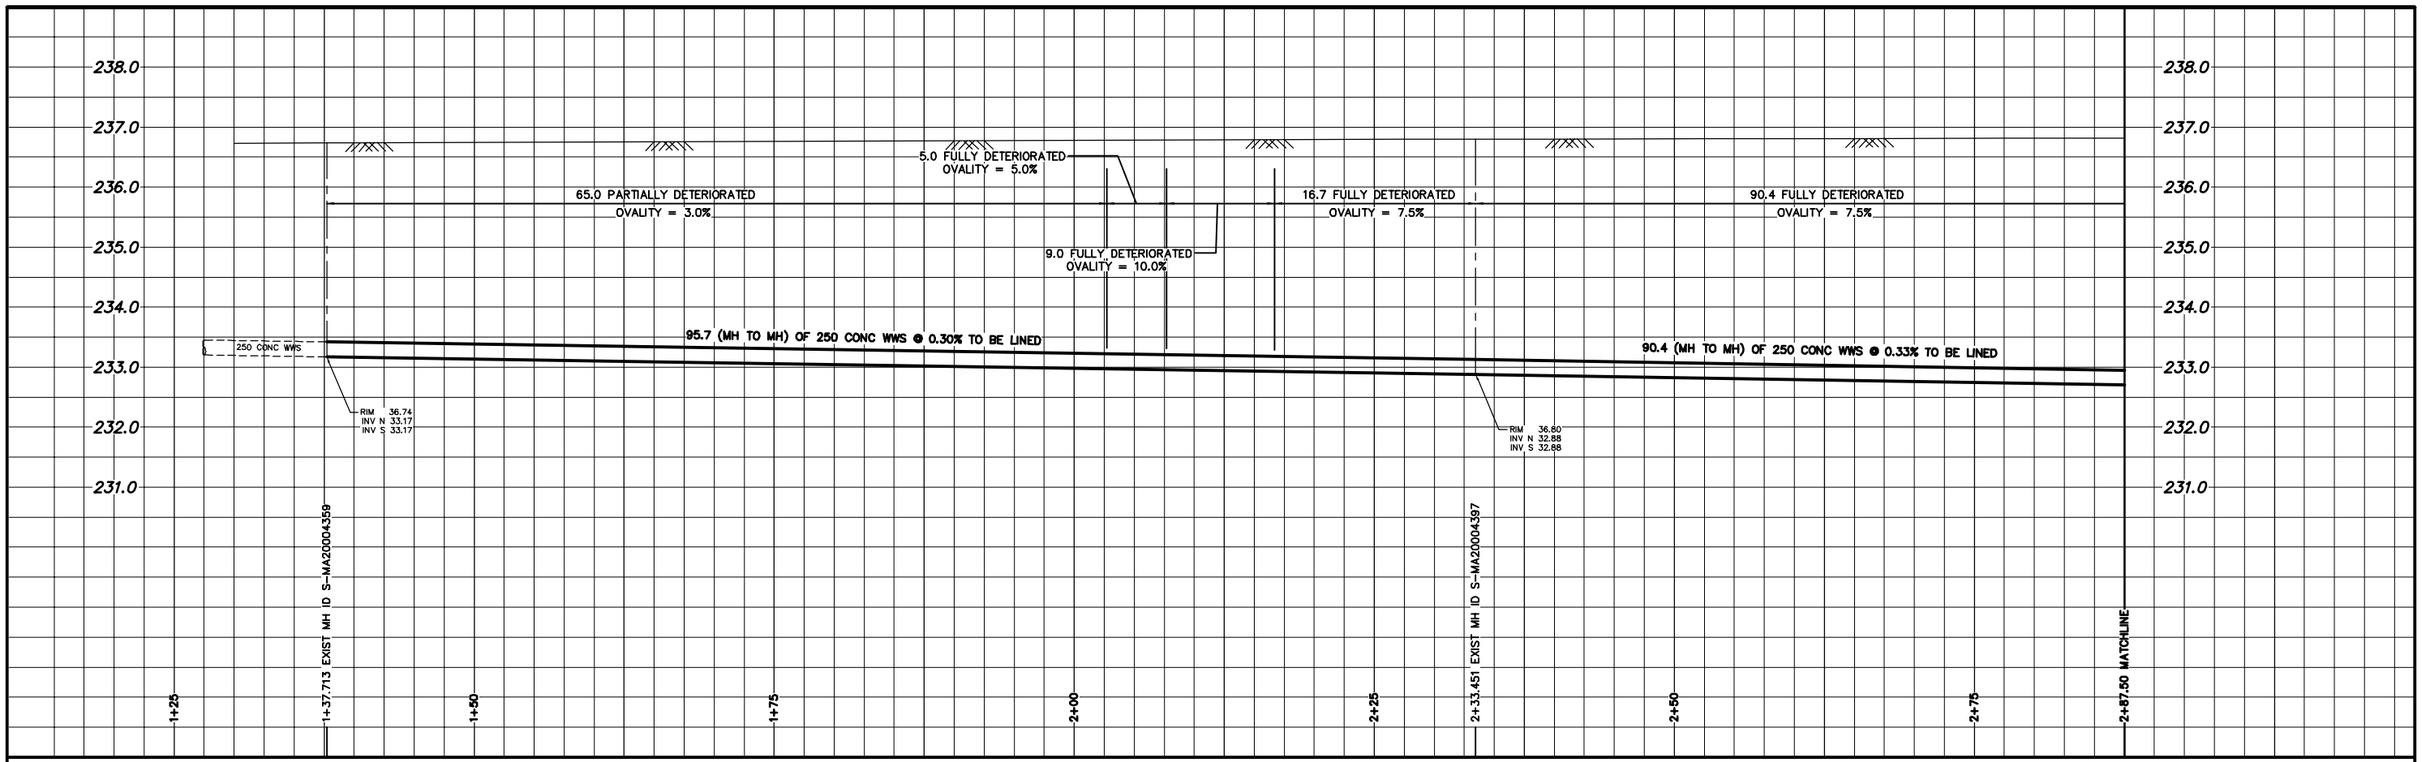

NOTE: CHAINAGES SHOWN ARE ALONG E ℄ OF SEATON ST.

SEATON STREET

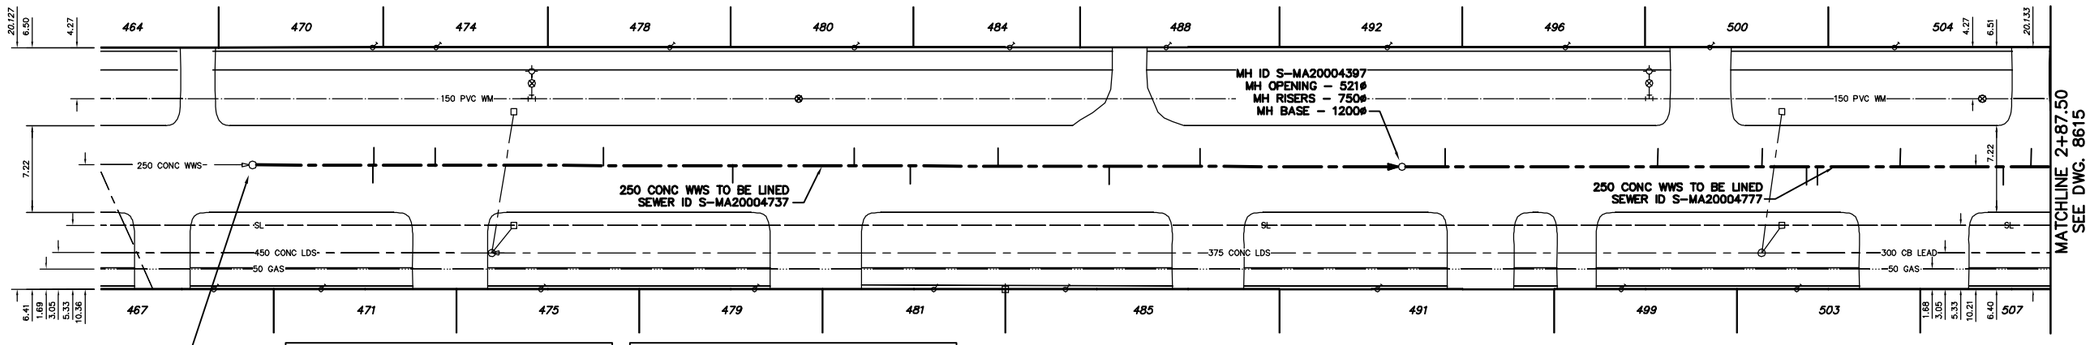

N

SEWER SERVICE INFORMATION

ADDRESS	SIZE	℄ DIST JUNCTION TIE
470 SEATON ST		–
RESIDENTIAL		–
471 SEATON ST		4.86 N OF SL
RESIDENTIAL		–
474 SEATON ST		5.36 N OF SL
RESIDENTIAL		–
475 SEATON ST		–
RESIDENTIAL		–
478 SEATON ST		6.38 S OF NL
RESIDENTIAL		–
479 SEATON ST		–
RESIDENTIAL		–
480 SEATON ST		–
RESIDENTIAL		–
481 SEATON ST		–
RESIDENTIAL		–
484 SEATON ST		–
RESIDENTIAL		–
485 SEATON ST		6.68 N OF SL
RESIDENTIAL		–

SEWER SERVICE INFORMATION

ADDRESS	SIZE	℄ DIST JUNCTION TIE
488 SEATON ST		–
RESIDENTIAL		–
491 SEATON ST		–
RESIDENTIAL		–
492 SEATON ST		5.04 S OF NL
RESIDENTIAL		–
496 SEATON ST		–
RESIDENTIAL		–
499 SEATON ST		6.52 N OF SL
RESIDENTIAL		–
500 SEATON ST		4.48 N OF SL
RESIDENTIAL		–
503 SEATON ST		6.10 N OF SL
RESIDENTIAL		–
504 SEATON ST		–
RESIDENTIAL		–
507 SEATON ST		–
RESIDENTIAL		–

SEWER JUNCTION INFORMATION FROM SEWER VIDEO INSPECTION SEWER ID S-MA20004737

DISTANCE FROM MH ID S-MH20004359

10.0	N	100ø	EAST	CXI
10.1	N	100ø	WEST	CN
15.2	N	150ø	WEST	CNI
29.2	N	150ø	TOP	JN
40.0	N	100ø	TOP	CN
50.1	N	150ø	WEST	CNI
54.8	N	150ø	TOP	JN
62.1	N	150ø	WEST	CN
71.3	N	150ø	EAST	CNI
78.9	N	150ø	TOP	JN

SEWER JUNCTION INFORMATION FROM SEWER VIDEO INSPECTION SEWER ID S-MA20004777

DISTANCE FROM MH ID S-MH20004397

3.6	N	150ø	TOP	JX
21.3	N	150ø	TOP	JN
30.0	N	150ø	WEST	CNI
33.7	N	150ø	TOP	JN
34.5	N	150ø	EAST	CNI
41.5	N	100ø	WEST	CX
50.1	N	150ø	EAST	CN
52.4	N	150ø	TOP	CN

0.0 5.0 10.0 15.0 20.0 25.0

METRIC
WHOLE NUMBERS INDICATE MILLIMETRES
DECIMALIZED NUMBERS INDICATE METRES

WARNING

IF POWER EQUIPMENT OR EXPLOSIVES ARE TO BE USED FOR EXCAVATION ON THIS PROJECT THE CONTRACTOR MUST:
1) NOTIFY THE GAS COMPANY OF THE PROPOSED LOCATION OF EXCAVATION.
2) TAKE PRECAUTION TO AVOID DAMAGE TO GAS COMPANY INSTALLATIONS.

SEE PROVINCIAL REGULATION 210/72 FOR DETAILS

EXISTING	LEGEND–PLAN	PROPOSED	EXISTING	LEGEND–PLAN	PROPOSED	EXISTING	LEGEND–PROFILE	PROPOSED
200 WM	WATERMAIN	200 WM		SL , HYDRO		150 WM	WATERMAIN	150 WM
	HYDRANT			MTS			HYDRANT	
	VALVE			TRAFFIC SIGNALS			VALVE	
525 LDS	LAND DRAINAGE SEWER	525 LDS	50 GAS	GAS	50 GAS	300 LDS	LAND DRAINAGE SEWER	300 LDS
375 WWS	WASTEWATER SEWER	375 WWS		SURVEY BAR		250 WWS	WASTEWATER SEWER	250 WWS
	MANHOLE			FENCE			℄ PROFILE	
	CATCH BASIN			POLE – HYDRO, MTS			GROUND ABOVE PIPE	
	CURB INLET			CURB STOP			℄ DITCH (NORTH & WEST)	
	JUNCTIONS			GUY ANCHOR			℄ DITCH (SOUTH & EAST)	
	CULVERT			LIGHT STANDARD			GUTTER (NORTH & WEST)	
	ANODE			TREE			GUTTER (SOUTH & EAST)	

LOCATION APPROVED
UNDERGROUND STRUCTURES

SUPV. U/G STRUCTURES COMMITTEE _____ DATE _____

NOTE:

LOCATION OF UNDERGROUND STRUCTURES AS SHOWN ARE BASED ON THE BEST INFORMATION AVAILABLE BUT NO GUARANTEE IS GIVEN THAT ALL EXISTING UTILITIES ARE SHOWN OR THAT THE GIVEN LOCATIONS ARE EXACT. CONFIRMATION OF EXISTENCE AND EXACT LOCATION OF ALL SERVICES MUST BE OBTAINED FROM THE INDIVIDUAL UTILITIES BEFORE PROCEEDING WITH CONSTRUCTION.

B.M. ELEV. | FIELD BOOK #:

POSTED TO LBIS

NO.	REVISIONS	DATE	BY

CITY OF WINNIPEG
WATER AND WASTE
ENGINEERING DIVISION

DESIGNED BY	DB/SC	CHECKED BY	SC
DRAWN BY	CJH	APPROVED BY	KZ
HOR. SCALE	1:250	RELEASED FOR CONSTRUCTION	
VERTICAL	1:50		
DATE	2008 07 08	DATE	

ENGINEER'S SEAL

ORIGINAL SIGNED BY K.R. ZUREK 08/07/08

BID OPPORTUNITY : 499–2008
FILENAME : 8614_15.dwg
PLOT DATE: 2008 07 08

Winnipeg

THE CITY OF WINNIPEG
WATER AND WASTE DEPARTMENT

2008 SEWER RENEWALS
BY CIPP LINING

SEATON STREET

2ND MH N OF ALLARD AVENUE TO
36 S OF 4TH MH N OF ALLARD AVENUE

SHEET 16 OF 24

CITY DRAWING NUMBER

8614