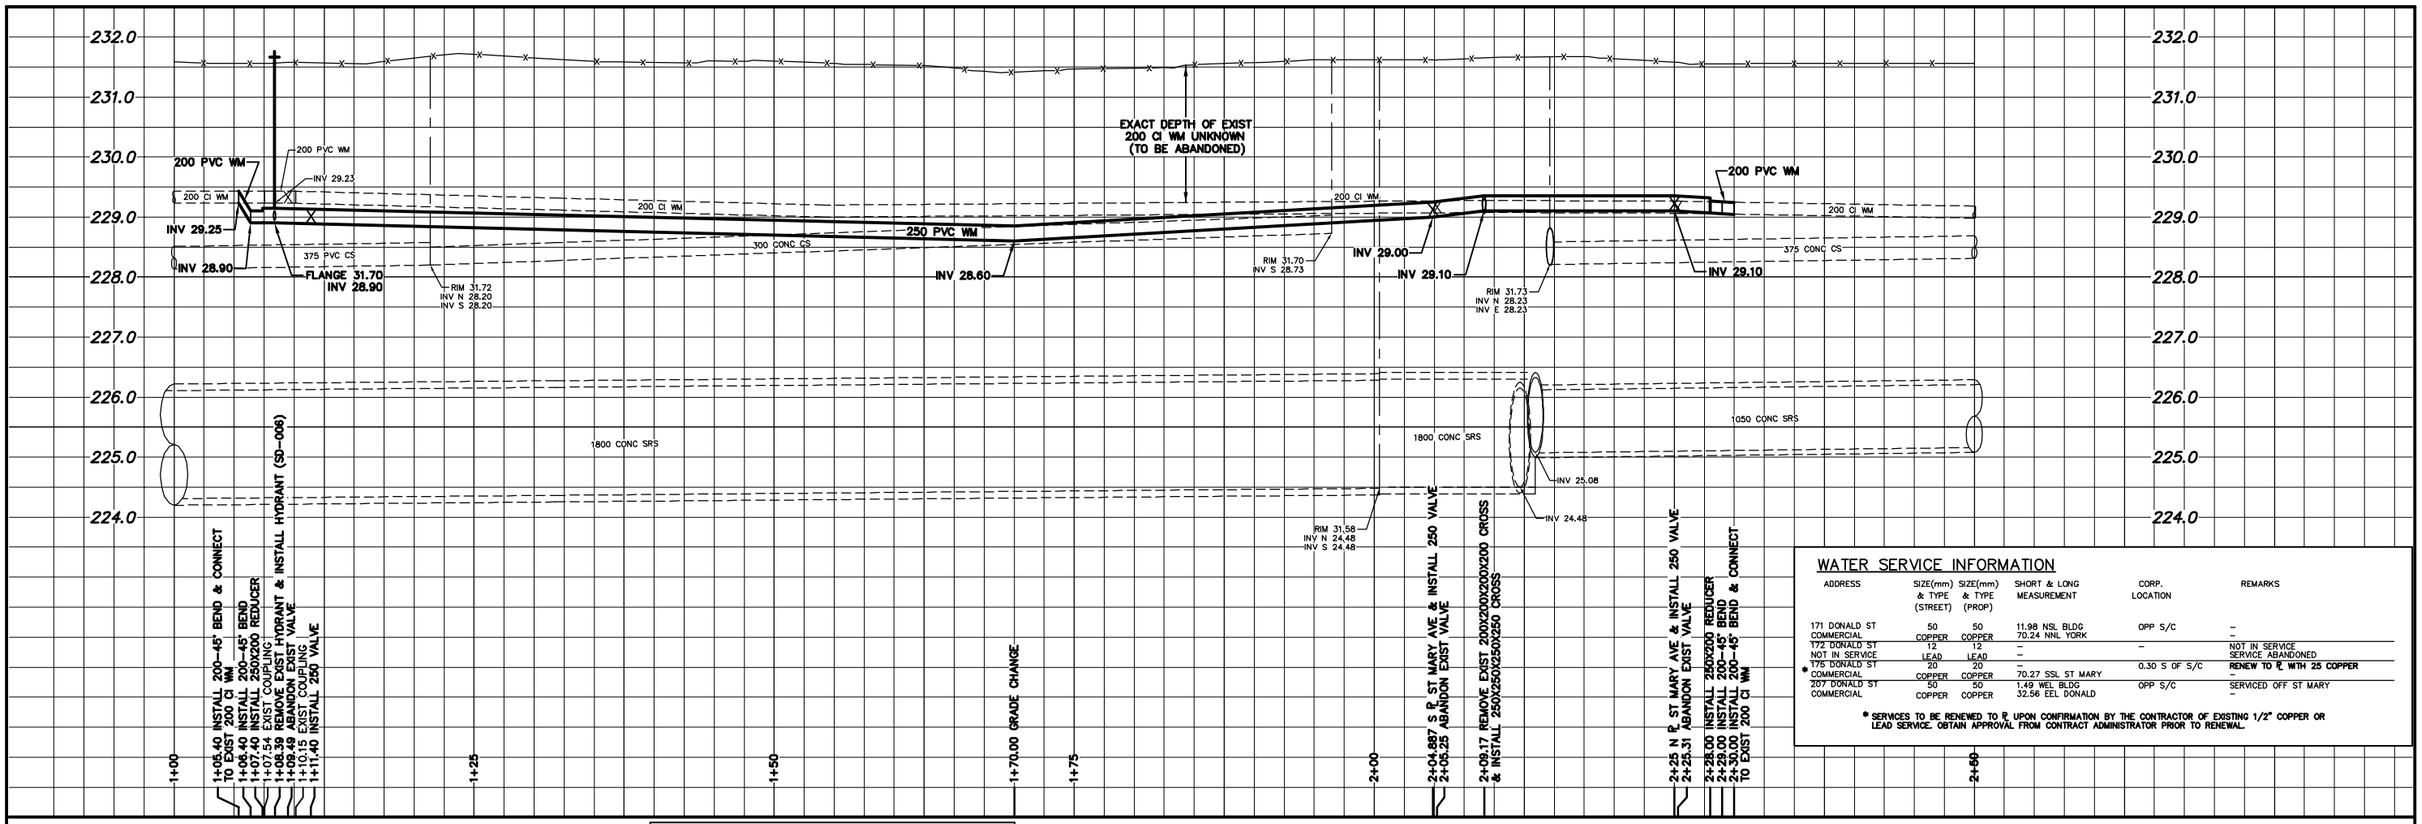

WATER SERVICE INFORMATION

ADDRESS	SIZE(mm) & TYPE (STREET)	SIZE(mm) & TYPE (PROP)	SHORT & LONG MEASUREMENT	CORP. LOCATION	REMARKS
171 DONALD ST COMMERCIAL	50 COPPER	50 COPPER	11.98 NSL BLDG 70.24 NNL YORK	OPP S/C	–
172 DONALD ST NOT IN SERVICE	12 LEAD	12 LEAD	– –	–	NOT IN SERVICE SERVICE ABANDONED
* 175 DONALD ST COMMERCIAL	20 COPPER	20 COPPER	– 70.27 SSL ST MARY	0.30 S OF S/C	RENEW TO ℄ WITH 25 COPPER
207 DONALD ST COMMERCIAL	50 COPPER	50 COPPER	1.49 WEL BLDG 32.56 EEL DONALD	OPP S/C	SERVICED OFF ST MARY –

* SERVICES TO BE RENEWED TO ℄ UPON CONFIRMATION BY THE CONTRACTOR OF EXISTING 1/2" COPPER OR LEAD SERVICE. OBTAIN APPROVAL FROM CONTRACT ADMINISTRATOR PRIOR TO RENEWAL.

NOTE: CHAINAGES SHOWN ARE ALONG E. ℄ OF DONALD ST.

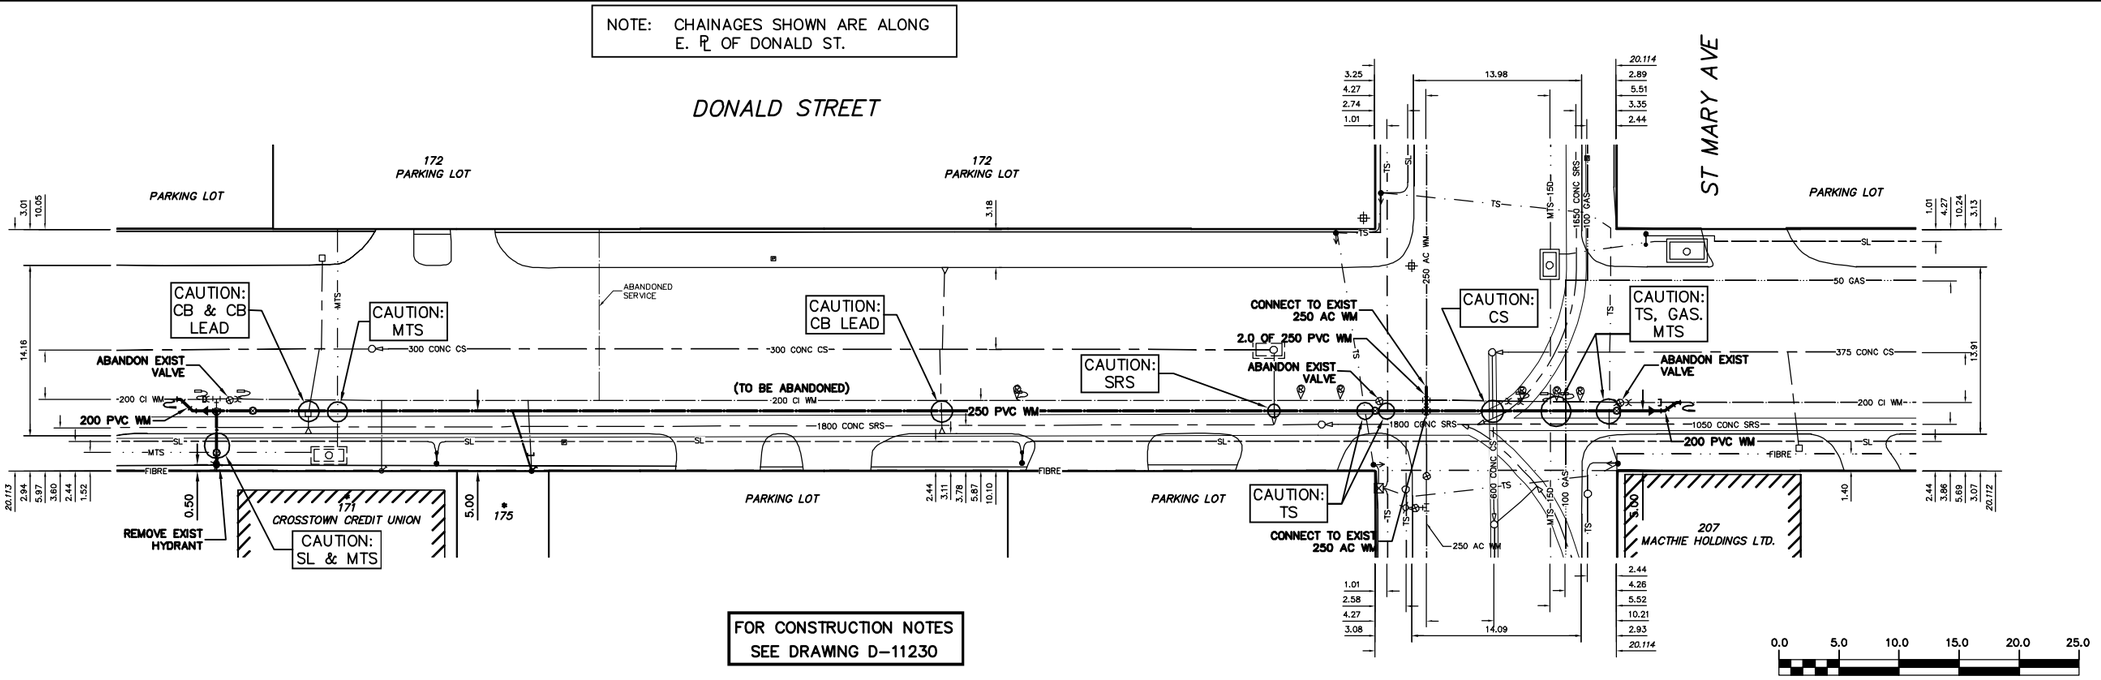

FOR CONSTRUCTION NOTES SEE DRAWING D-11230

METRIC

WHOLE NUMBERS INDICATE MILLIMETRES
DECIMALIZED NUMBERS INDICATE METRES

NOTE: ALL VALVES TO BE INSTALLED COUNTERCLOCKWISE TO CLOSE

WARNING

IF POWER EQUIPMENT OR EXPLOSIVES ARE TO BE USED FOR EXCAVATION ON THIS PROJECT THE CONTRACTOR MUST:
1) NOTIFY THE GAS COMPANY OF THE PROPOSED LOCATION OF EXCAVATION.
2) TAKE PRECAUTION TO AVOID DAMAGE TO GAS COMPANY INSTALLATIONS.

SEE PROVINCIAL REGULATION 210/72 FOR DETAILS

EXISTING	LEGEND-PLAN	PROPOSED	EXISTING	LEGEND-PLAN	PROPOSED	EXISTING	LEGEND-PROFILE	PROPOSED
200 WM	WATERMAIN	200 WM		SL , HYDRO		150 WM	WATERMAIN	150 WM
⊹	HYDRANT	✦		MTS			HYDRANT	
⊗	VALVE	⊗		TRAFFIC SIGNALS			VALVE	
525 LDS	LAND DRAINAGE SEWER	525 LDS	50 GAS	GAS	50 GAS	300 LDS	LAND DRAINAGE SEWER	300 LDS
375 WWS	WASTEWATER SEWER	375 WWS	⊕	SURVEY BAR		250 WWS	WASTEWATER SEWER	250 WWS
○	MANHOLE	●		FENCE			℄ PROFILE	
□	CATCH BASIN	■	• ᵂH ᵀT	POLE – HYDRO, MTS			GROUND ABOVE PIPE	
▽	CURB INLET	▼		CURB STOP			℄ DITCH (NORTH & WEST)	
◁	REDUCER	◀		GUY ANCHOR			℄ DITCH (SOUTH & EAST)	
X	COUPLER	X		LIGHT STANDARD			GUTTER (NORTH & WEST)	
⊃	ANODE	⊃		TREE			GUTTER (SOUTH & EAST)	

LOCATION APPROVED
UNDERGROUND STRUCTURES

SUPV. U/G STRUCTURES COMMITTEE — DATE

NOTE:
LOCATION OF UNDERGROUND STRUCTURES AS SHOWN ARE BASED ON THE BEST INFORMATION AVAILABLE BUT NO GUARANTEE IS GIVEN THAT ALL EXISTING UTILITIES ARE SHOWN OR THAT THE GIVEN LOCATIONS ARE EXACT. CONFIRMATION OF EXISTENCE AND EXACT LOCATION OF ALL SERVICES MUST BE OBTAINED FROM THE INDIVIDUAL UTILITIES BEFORE PROCEEDING WITH CONSTRUCTION.

B.M. ELEV. | FIELD BOOK #:
POSTED TO LBIS

NO.	REVISIONS	DATE	BY

CITY OF WINNIPEG
WATER AND WASTE
ENGINEERING DIVISION

DESIGNED BY	SGL	CHECKED BY	SC
DRAWN BY	CJH	APPROVED BY	KZ
HOR. SCALE	1:250	RELEASED FOR CONSTRUCTION	
VERTICAL	1:50		SIGNED BY K. ZUREK
DATE	2008 03 18	DATE	08/03/18

ENGINEER'S SEAL
ORIGINAL SIGNED BY S.R.J. COURNOYER 08/03/18

BID OPPORTUNITY: 56-2008
FILENAME : D-11232.dwg
PLOT DATE: 2008 03 18

Winnipeg
THE CITY OF WINNIPEG
WATER AND WASTE DEPARTMENT

2008 WATERMAIN RENEWALS
CONTRACT 2
DONALD STREET
105 S OF ST MARY AVENUE TO ST MARY AVENUE

SHEET 3 OF 17
CITY DRAWING NUMBER
D-11232