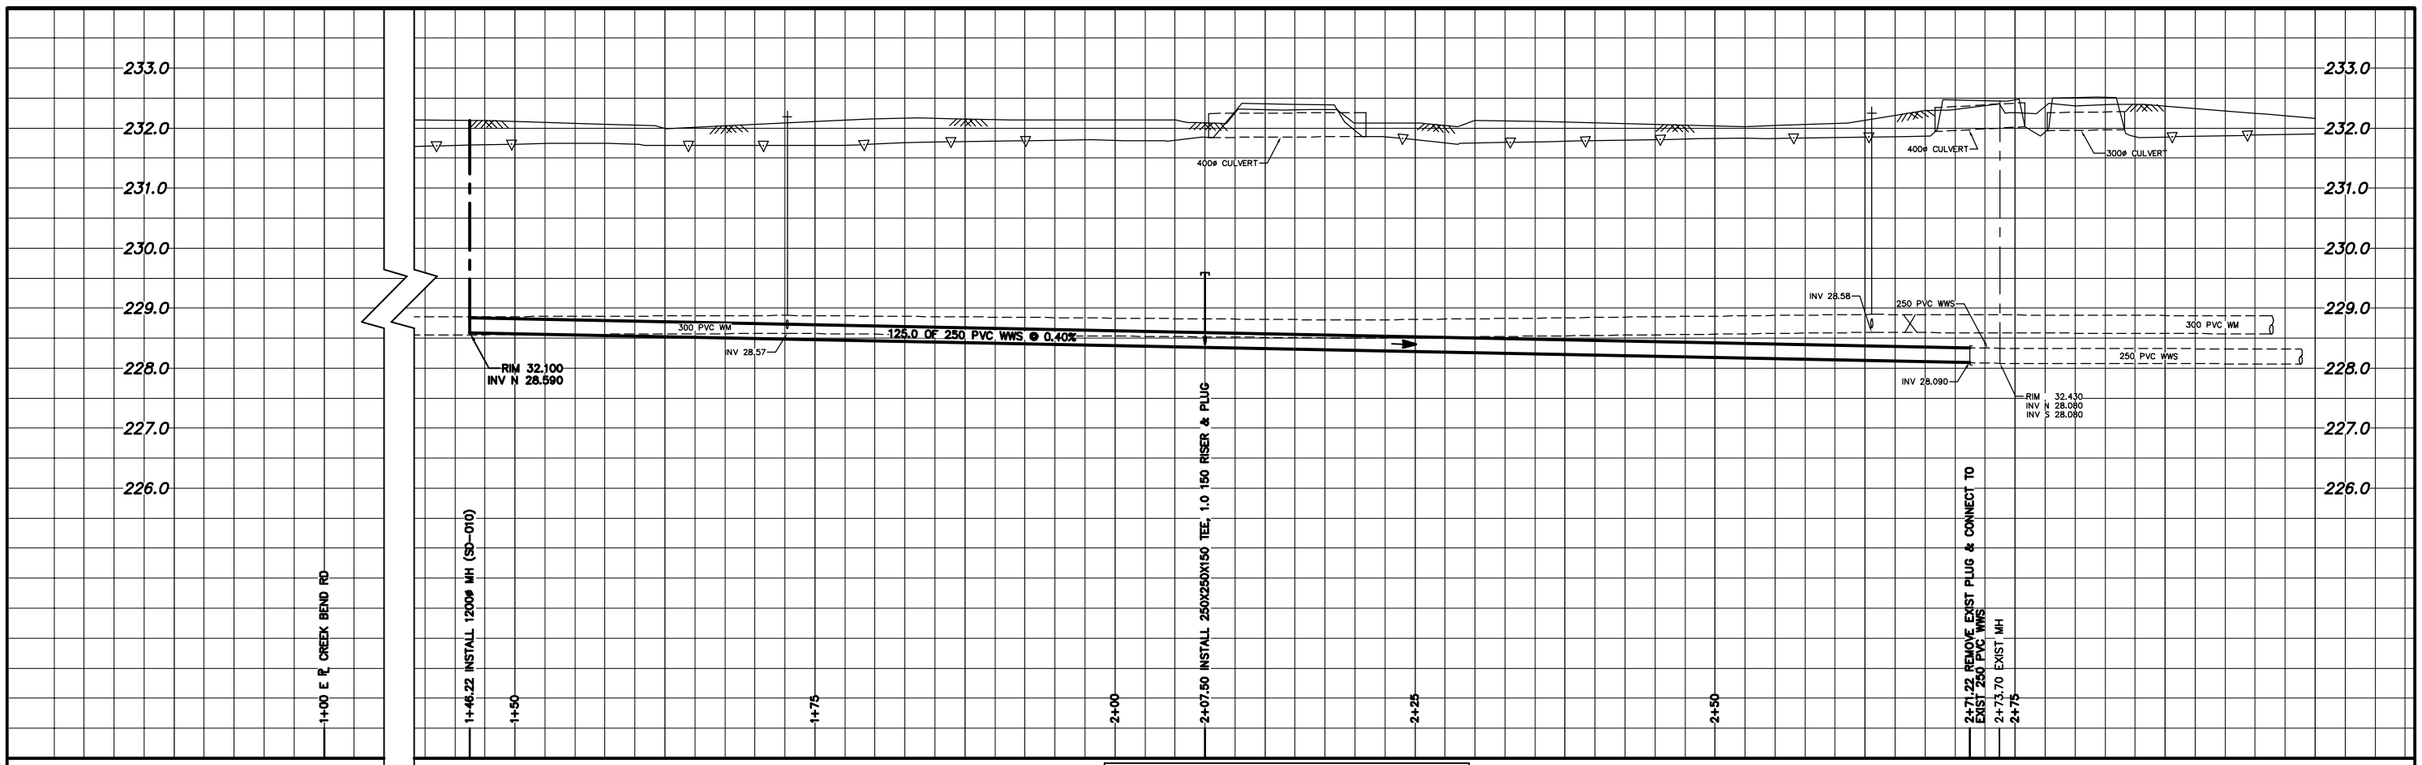

FOR CONSTRUCTION NOTES SEE DRAWING 8695

NOTE: CHAINAGES SHOWN ARE ALONG E ℄ OF ST. ANNE'S RD.

ST. ANNE'S ROAD

NOTE:
INSTALL TEE INCLUDING RISERS AND PLUG FOR FUTURE SERVICE CONNECTION AS SHOWN ON DRAWINGS OR AS DIRECTED BY THE CONTRACT ADMINISTRATOR.

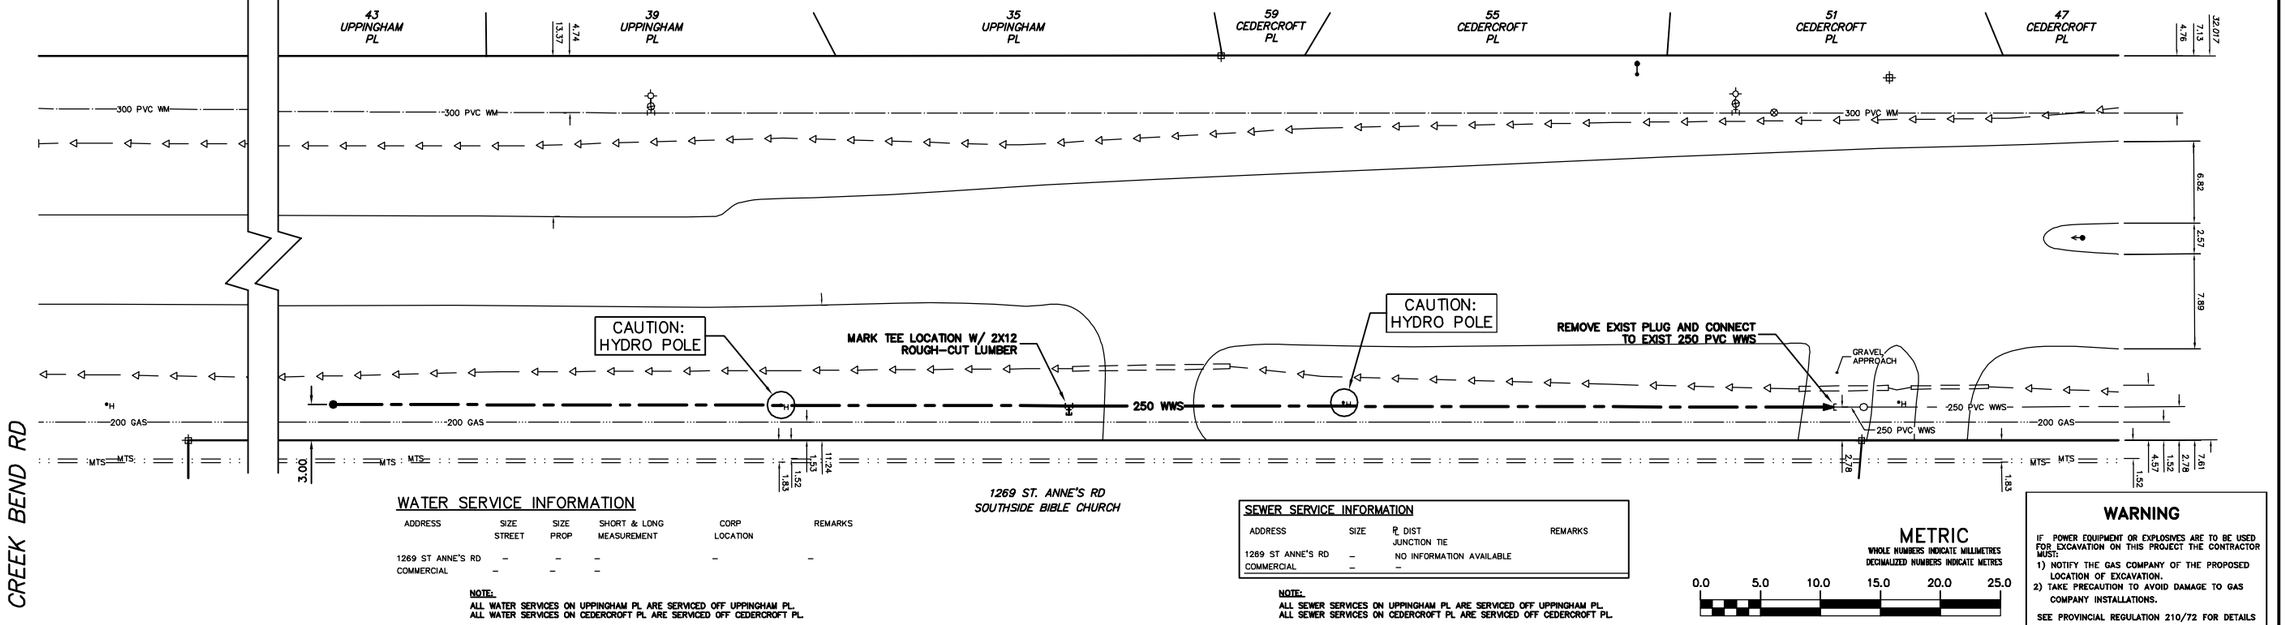

1269 ST. ANNE'S RD
SOUTHSIDE BIBLE CHURCH

WATER SERVICE INFORMATION

ADDRESS	SIZE STREET	SIZE PROP	SHORT & LONG MEASUREMENT	CORP LOCATION	REMARKS
1269 ST ANNE'S RD	–	–	–	–	–
COMMERCIAL	–	–	–		

NOTE:
ALL WATER SERVICES ON UPPINGHAM PL ARE SERVICED OFF UPPINGHAM PL.
ALL WATER SERVICES ON CEDERCROFT PL ARE SERVICED OFF CEDERCROFT PL.

SEWER SERVICE INFORMATION

ADDRESS	SIZE	℄ DIST JUNCTION TIE	REMARKS
1269 ST ANNE'S RD	–	NO INFORMATION AVAILABLE	
COMMERCIAL	–	–	

NOTE:
ALL SEWER SERVICES ON UPPINGHAM PL ARE SERVICED OFF UPPINGHAM PL.
ALL SEWER SERVICES ON CEDERCROFT PL ARE SERVICED OFF CEDERCROFT PL.

METRIC
WHOLE NUMBERS INDICATE MILLIMETRES
DECIMALIZED NUMBERS INDICATE METRES

0.0 5.0 10.0 15.0 20.0 25.0

WARNING
IF POWER EQUIPMENT OR EXPLOSIVES ARE TO BE USED FOR EXCAVATION ON THIS PROJECT THE CONTRACTOR MUST:
1) NOTIFY THE GAS COMPANY OF THE PROPOSED LOCATION OF EXCAVATION.
2) TAKE PRECAUTION TO AVOID DAMAGE TO GAS COMPANY INSTALLATIONS.
SEE PROVINCIAL REGULATION 210/72 FOR DETAILS

EXISTING	LEGEND–PLAN	PROPOSED	EXISTING	LEGEND–PLAN	PROPOSED	EXISTING	LEGEND–PROFILE	PROPOSED
200 WM	WATERMAIN	200 WM		SL , HYDRO		150 WM	WATERMAIN	150 WM
⊹	HYDRANT	✦		MTS			HYDRANT	✦
⊗	VALVE	⊗		TRAFFIC SIGNALS			VALVE	⊗
525 LDS	LAND DRAINAGE SEWER	525 LDS	50 GAS	GAS	50 GAS	300 LDS	LAND DRAINAGE SEWER	300 LDS
375 WWS	WASTEWATER SEWER	375 WWS	⊕	SURVEY BAR		250 WWS	WASTEWATER SEWER	250 WWS
○	MANHOLE	●	×–×–×	FENCE			℄ PROFILE	
□	CATCH BASIN	■	° °H °T	POLE – HYDRO, MTS			GROUND ABOVE PIPE	
▽	CURB INLET	▼	♂	CURB STOP	♂		℄ DITCH (NORTH & WEST)	
	JUNCTIONS		⟵	GUY ANCHOR			℄ DITCH (SOUTH & EAST)	
	CULVERT		⟶	LIGHT STANDARD			GUTTER (NORTH & WEST)	
⊃	ANODE	⊃		TREE			GUTTER (SOUTH & EAST)	

LOCATION APPROVED
UNDERGROUND STRUCTURES

SUPV. U/G STRUCTURES COMMITTEE _____ DATE _____

NOTE:
LOCATION OF UNDERGROUND STRUCTURES AS SHOWN ARE BASED ON THE BEST INFORMATION AVAILABLE BUT NO GUARANTEE IS GIVEN THAT ALL EXISTING UTILITIES ARE SHOWN OR THAT THE GIVEN LOCATIONS ARE EXACT. CONFIRMATION OF EXISTENCE AND EXACT LOCATION OF ALL SERVICES MUST BE OBTAINED FROM THE INDIVIDUAL UTILITIES BEFORE PROCEEDING WITH CONSTRUCTION.

B.M. ELEV. | FIELD BOOK #

POSTED TO LBIS

NO.	REVISIONS	DATE	BY

CITY OF WINNIPEG
WATER AND WASTE
ENGINEERING DIVISION

DESIGNED BY	SGL	CHECKED BY	NC/SC
DRAWN BY	CJH	APPROVED BY	KZ
HOR. SCALE	1:250	RELEASED FOR CONSTRUCTION	
VERTICAL	1:50		
DATE	2008 09 12	DATE	

ENGINEER'S SEAL
ORIGINAL SIGNED BY K.R. ZUREK 08/09/12

BID OPPORTUNITY : 699–2008
FILENAME : 8696.dwg
PLOT DATE: 2008 09 12

Winnipeg
THE CITY OF WINNIPEG
WATER AND WASTE DEPARTMENT

2008 SEWER RENEWALS AND REPAIRS
CONTRACT 16

ST. ANNE'S ROAD
25 N OF CREEK BEND ROAD TO 1ST MH N OF CREEK BEND ROAD

SHEET 6 OF 8

CITY DRAWING NUMBER
8696