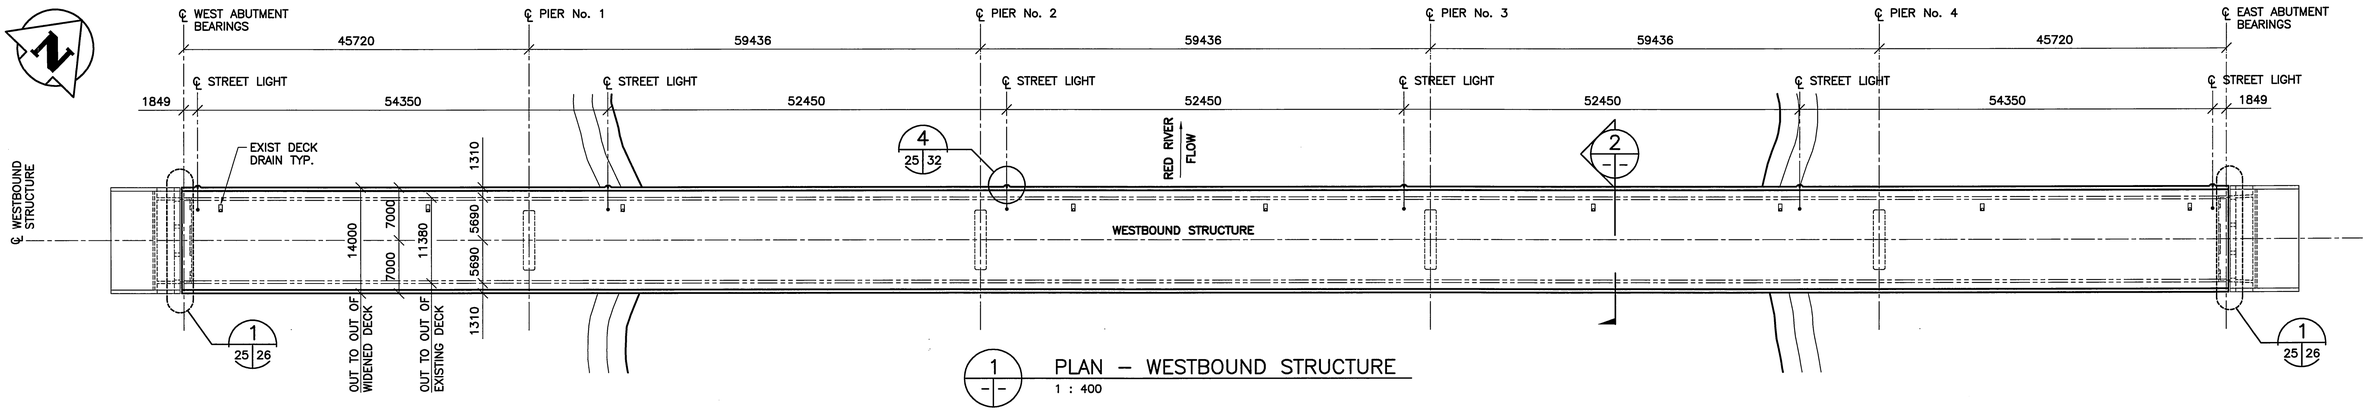

1 / - - PLAN – WESTBOUND STRUCTURE
1 : 400

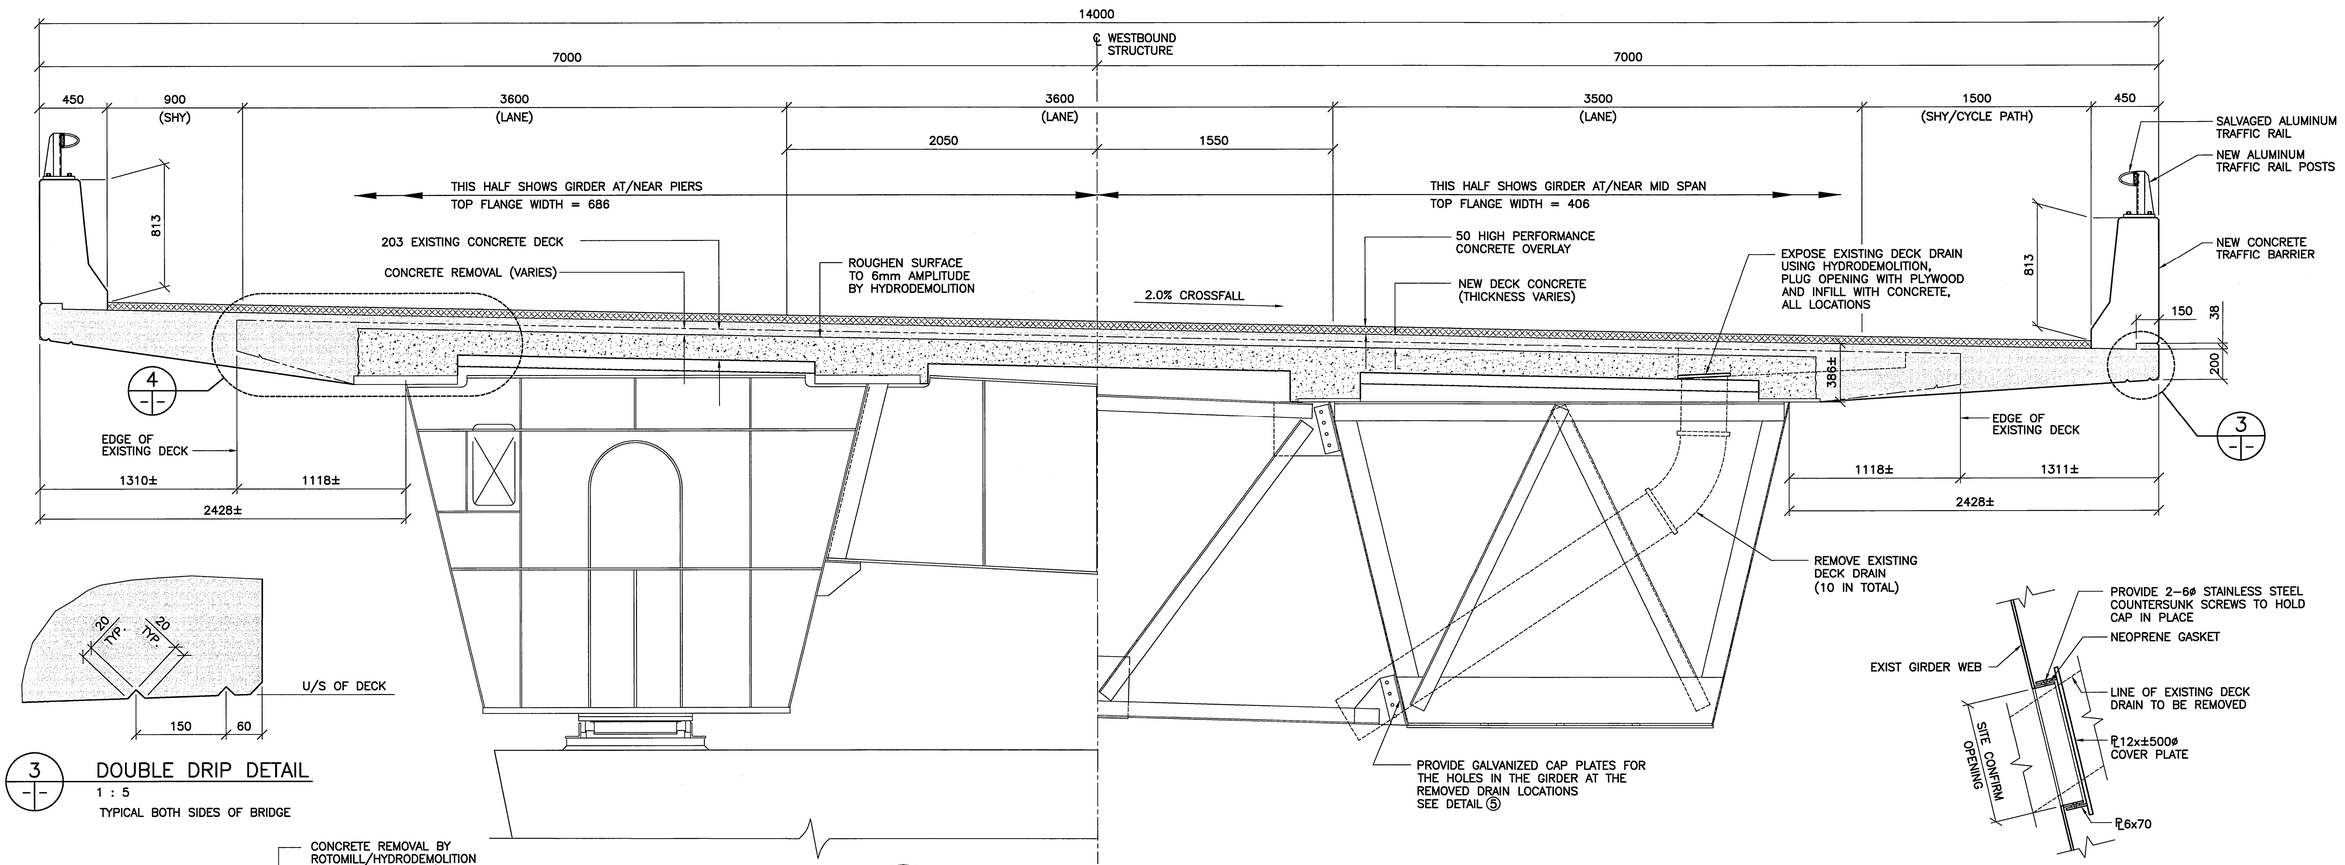

2 / - - PROPOSED DECK CROSS SECTION
1 : 20

3 / - - DOUBLE DRIP DETAIL
1 : 5
TYPICAL BOTH SIDES OF BRIDGE

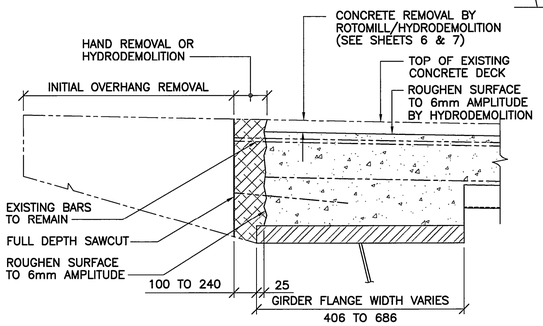

4 / - - OVERHANG REMOVAL DETAIL
1 : 10
– DO NOT DAMAGE GIRDER FLANGE

5 / - - DETAIL
1 : 10
SEE REFERENCE DRAWING B-5092-241

APEGM
Certificate of Authorization
Wardrop Engineering Inc.
No. 195 Date: April 30, 2008

B.M. ELEV.		F.B.		
00	ISSUED FOR TENDER	08.02.05	GBS	
NO.	REVISIONS	DATE	BY	

WARDROP | Engineering Inc.

DESIGNED BY E.F.S.	CHECKED BY
DRAWN BY P.S.	APPROVED BY
HOR. SCALE: AS NOTED VERTICAL:	ACCEPTED BY DATE 08-02-05
DATE 08.02.05	RANDY FINGAS, P. ENG BRIDGE PROJECTS ENGINEER

PROVINCE OF MANITOBA 08/02/05 E.F.G. SHEHATA Member 23439 REGISTERED PROFESSIONAL ENGINEER

CONSULTANT DRAWING NO. 0600070700-DWG-S1125-00

Winnipeg

THE CITY OF WINNIPEG
PUBLIC WORKS DEPARTMENT
TRANSPORTATION ENGINEERING DIVISION

FORT GARRY TWIN BRIDGES
WESTBOUND STRUCTURE REHABILITATION AND ASSOCIATED ROADWORKS

BRIDGE DECK – CONCRETE DETAILS 1

CITY DRAWING NUMBER B173-08-025W
SHEET 25 OF 54
25