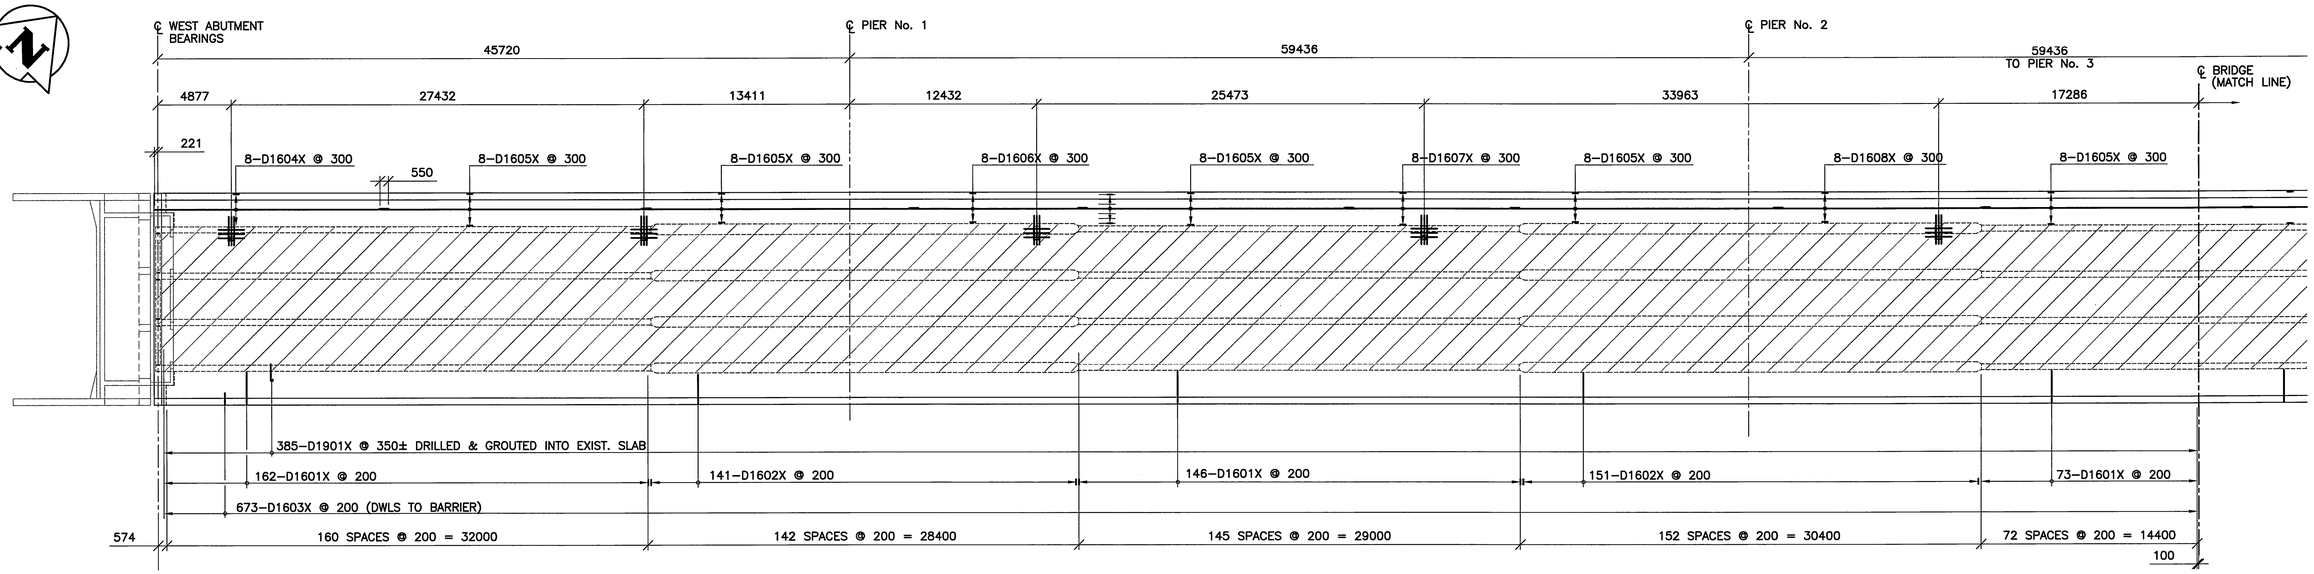

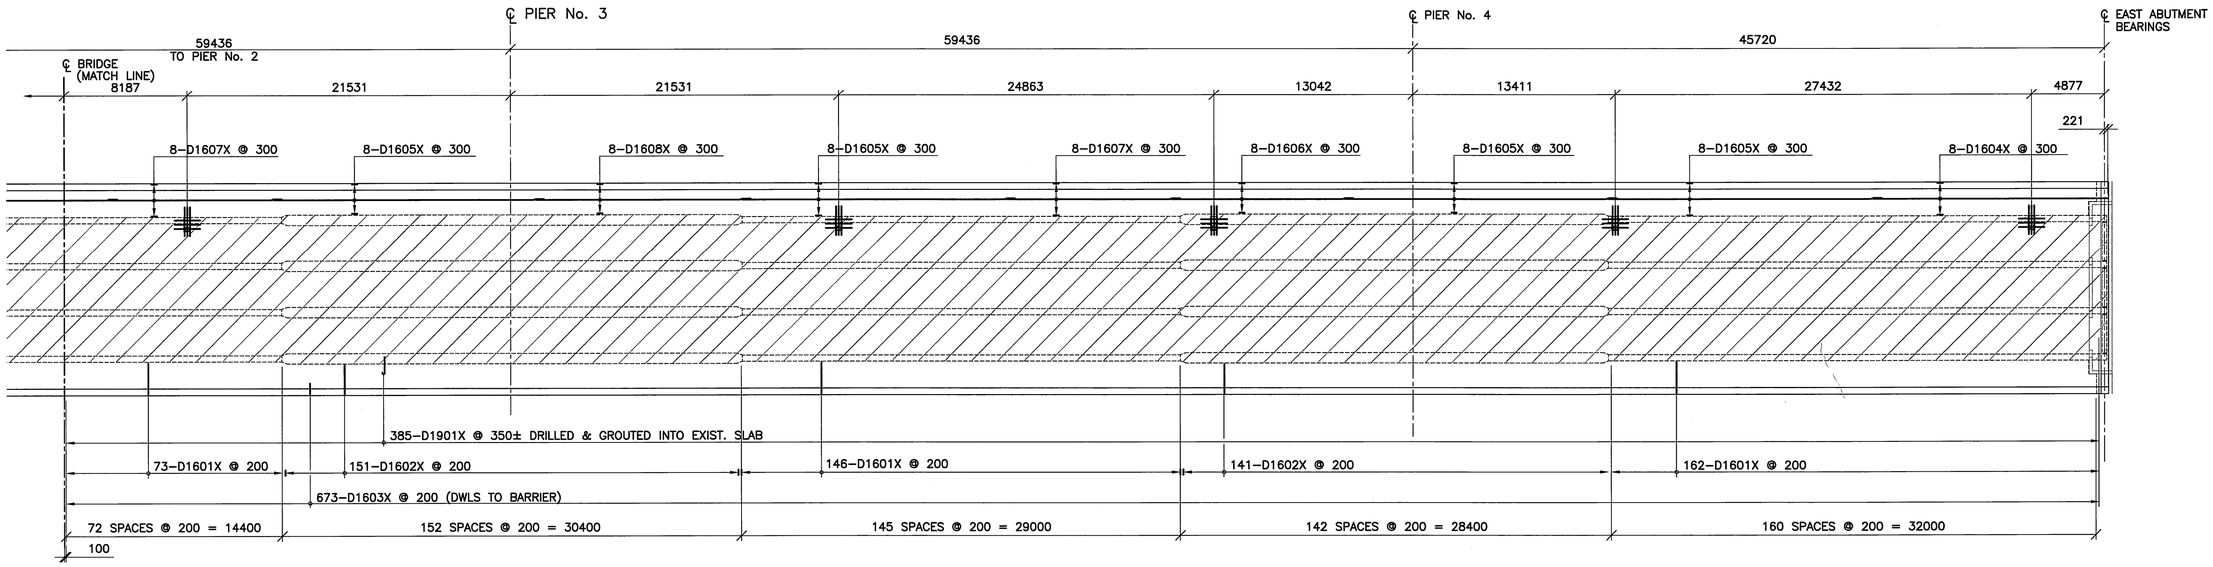

1 / -|- DECK BOTTOM REINFORCING PLAN
1 : 200

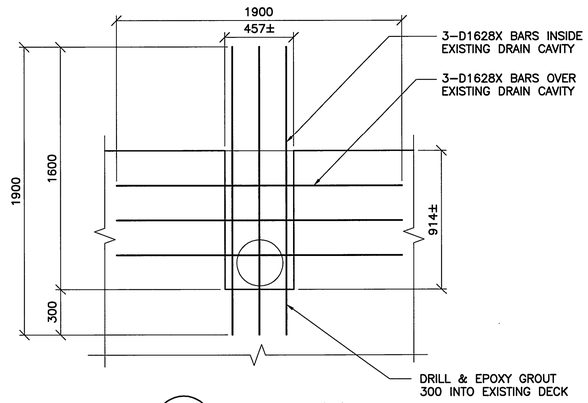

2 / -|- DETAIL 'A'
1 : 20
TYPICAL REINF. OVER EXISTING DRAINS (10 LOC'NS THUS)

APEGM
Certificate of Authorization
Wardrop Engineering Inc.
No. 195 Date: April 30, 2008

B.M. ELEV.		F.B.		
00	ISSUED FOR TENDER	08.02.05	GS	
NO.	REVISIONS	DATE	BY	

WARDROP | Engineering Inc.

DESIGNED BY E.F.S.	CHECKED BY
DRAWN BY P.S.	APPROVED BY
HOR. SCALE: AS NOTED VERTICAL:	ACCEPTED BY DATE 08-02-05
DATE 08.02.05	RANDY FINDAS, P. ENG BRIDGE PROJECTS ENGINEER

PROVINCE OF MANITOBA — 08/02/05 — E.F.G. SHEHATA Member 23439 — REGISTERED PROFESSIONAL ENGINEER

CONSULTANT DRAWING NO.
0600070700-DWG-S1127-00

Winnipeg

THE CITY OF WINNIPEG
PUBLIC WORKS DEPARTMENT
TRANSPORATION ENGINEERING DIVISION

FORT GARRY TWIN BRIDGES
WESTBOUND STRUCTURE REHABILITATION AND ASSOCIATED ROADWORKS

BRIDGE DECK – REINFORCING DETAILS 1

CITY DRAWING NUMBER B173–08–027W
SHEET 27 OF 54
27