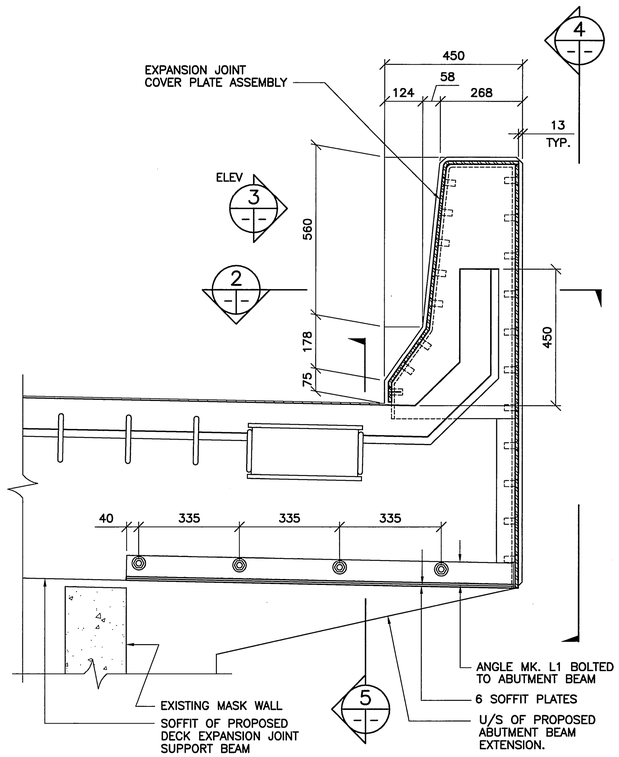

1 / 35 36 DETAIL
1 : 10

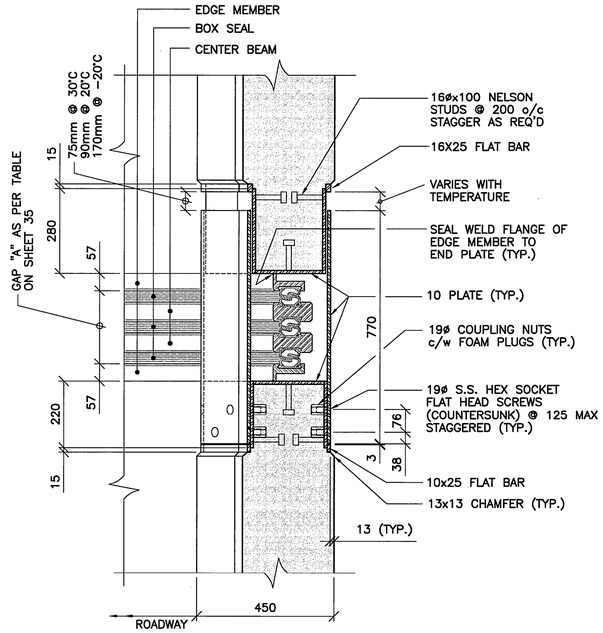

2 PLAN/SECTION
1 : 10

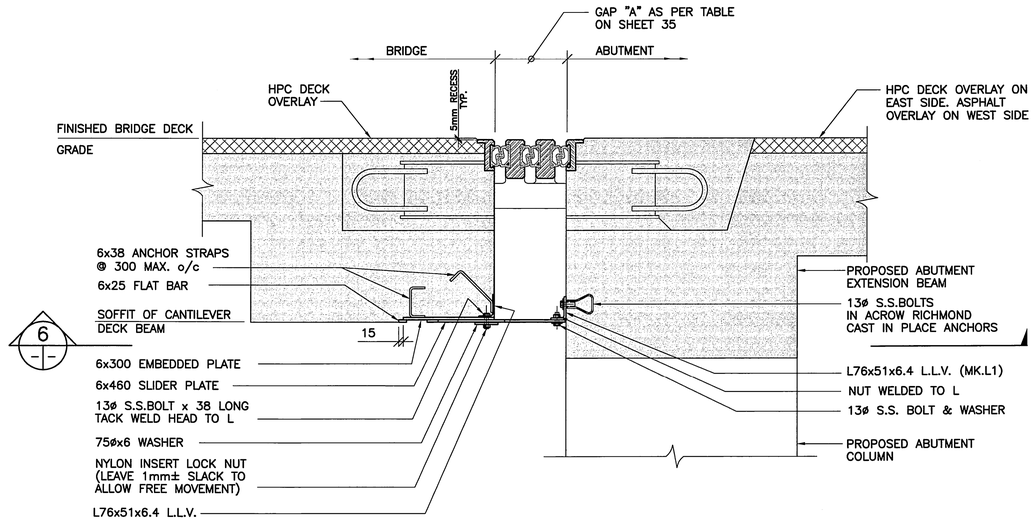

5 SECTION
1 : 10

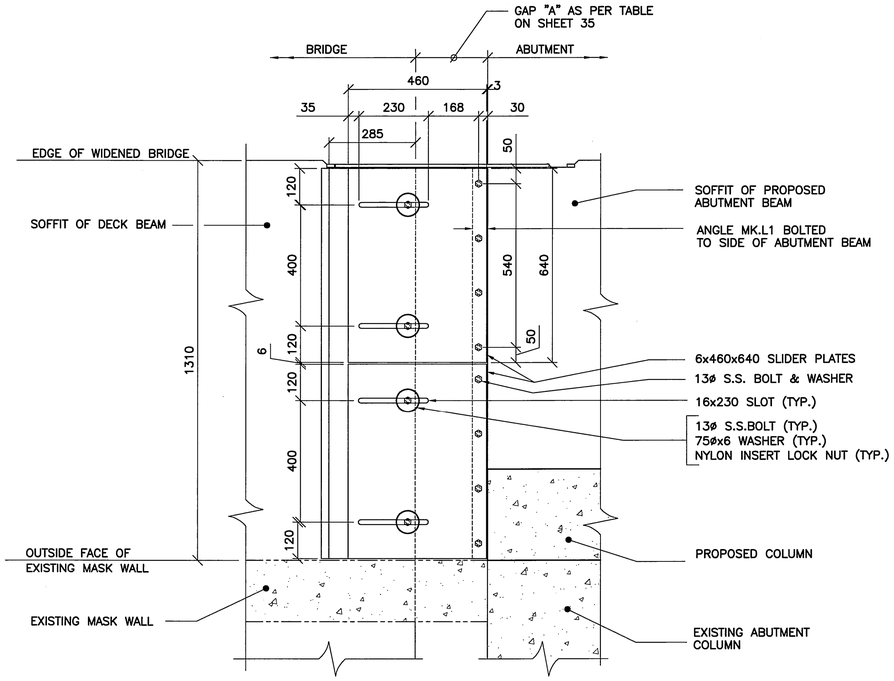

6 REFLECTED SOFFIT PLAN
1 : 10

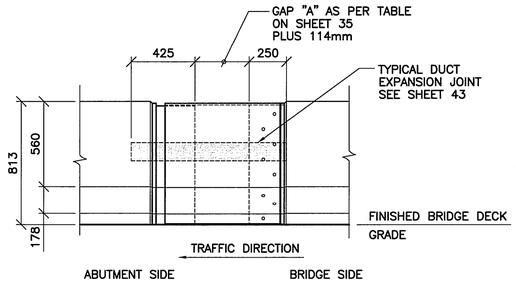

3 ELEVATION
1 : 20
– SHOWN FOR WEST END

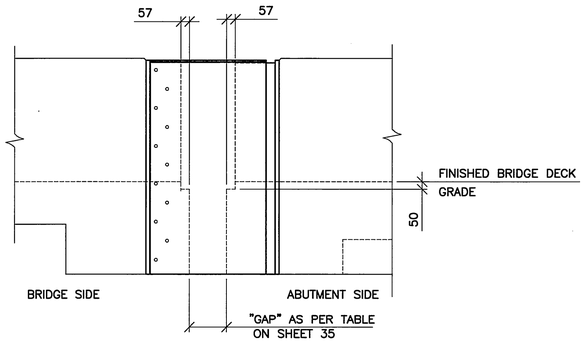

4 ELEVATION
1 : 20

APEGM
Certificate of Authorization
Wardrop Engineering Inc.
No. 195 Expiry: April 30, 2008

B.M. ELEV.		F.B.		
00	ISSUED FOR TENDER	08.02.05	GPS	
NO.	REVISIONS	DATE	BY	

WARDROP | Engineering Inc.

DESIGNED BY E.F.S.	CHECKED BY
DRAWN BY P.S.	APPROVED BY
HOR. SCALE: AS NOTED VERTICAL:	ACCEPTED BY DATE 08-02-05
DATE 08.02.05	RANDY FINGAS, P. ENG BRIDGES PROJECTS ENGINEER

PROVINCE OF MANITOBA 08/2/05 E.F.G. SHEHATA Member 22439 REGISTERED PROFESSIONAL ENGINEER

CONSULTANT DRAWING NO. 0600070700-DWG-S1136-00

Winnipeg

THE CITY OF WINNIPEG
PUBLIC WORKS DEPARTMENT
TRANSPORTATION ENGINEERING DIVISION

FORT GARRY TWIN BRIDGES
WESTBOUND STRUCTURE REHABILITATION AND ASSOCIATED ROADWORKS

EXPANSION JOINTS – DETAILS 2

CITY DRAWING NUMBER B173-08-036W

SHEET 36 OF 54

36