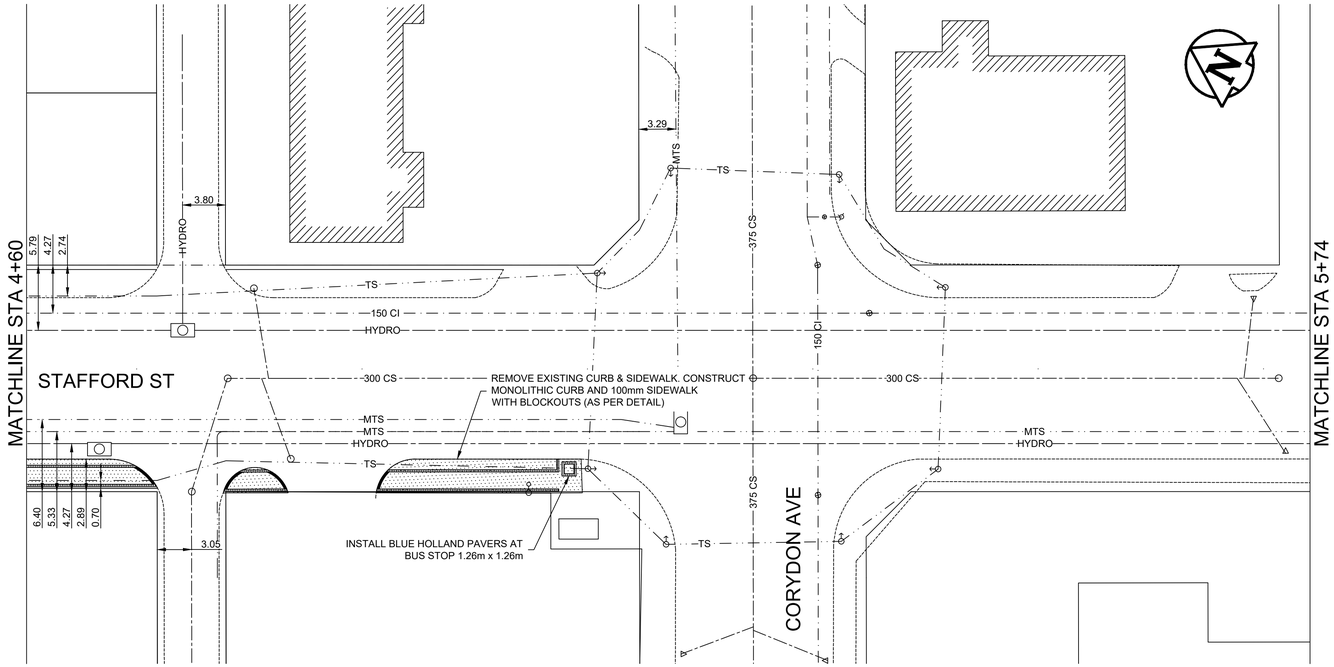

GENERAL NOTES

A. PAVEMENT DIMENSIONS ARE TO BACK OF CURB
B. ALL CURB RADII UNDER 15.0m SHALL BE MODIFIED
C. ADD 200.000m TO ALL DESIGN ELEVATION TO OBTAIN GEODETIC ELEVATIONS
D. CURB REPLACEMENT AS DIRECTED BY CONTRACT ADMINISTRATOR
E. CONTRACTOR TO CONFIRM THE LOCATION OF ALL UTILITIES/SERVICES IN THE FIELD PRIOR TO CONSTRUCTION

PRELIMINARY
NOT TO BE USED FOR CONSTRUCTION

BID OPPORTUNITY NO. 101-2019

METRIC
WHOLE NUMBERS INDICATE MILLIMETRES
DECIMALIZED NUMBERS INDICATE METRES

EXISTING	LEGEND - PLAN	PROPOSED	EXISTING	LEGEND - PLAN	PROPOSED	EXISTING	LEGEND - PROFILE	PROPOSED
✧	HYDRANT	✦	— — —	LDS/WWS	— — —		CONCRETE	
⊗	VALVE	⊗	— · —	WATERMAIN	— · —		CONCRETE SIDEWALK	
♂	CURB STOP	♂	— ·· —	GAS	— ·· —		ASPHALT	
○	MANHOLE	●	— · — · —	TRAFFIC SIGNALS	— · — · —			
□	CATCH BASIN	■	— — —	HYDRO/STREET LIGHT	— — —	EXISTING	LEGEND - PLAN	PROPOSED
△	CURB INLET	▲	— ·· —	MTS	— ·· —			
○⊸	HYDRO POLE	●◆	———	CURB RENEWAL	———	———	NORTH GUTTER	———
○⊸	LIGHT STANDARD	●◆	———	PROPERTY LINE	— — —	———	CENTER LINE	———
○→	TRAFFIC SIGNAL POLE	●→	———	RAMP CURB	———	———	SOUTH GUTTER	———
⊕	SURVEY BAR	✦	231.000	ELEVATIONS	(231.000)	———	NORTH SIDEWALK	———
▲	GEODETIC BENCH MARK		⊛	TREE		———	SOUTH SIDEWALK	———

LOCATION APPROVED
UNDERGROUND STRUCTURES

SUPR. U/G STRUCTURES COMMITTEE _____ DATE _____

NOTE:
LOCATION OF UNDERGROUND STRUCTURES AS SHOWN ARE BASED ON THE BEST INFORMATION AVAILABLE. BUT NO GUARANTEE IS GIVEN THAT ALL EXISTING UTILITIES ARE SHOWN OR THAT THE GIVEN LOCATIONS ARE EXACT. CONFIRMATION OF EXISTENCE AND EXACT LOCATION OF ALL SERVICES MUST BE OBTAINED FROM THE INDIVIDUAL UTILITIES BEFORE PROCEEDING WITH CONSTRUCTION.

B.M. N/A
ELEV. N/A

NO.	REVISIONS	DATE	BY
1.	SUBMIT FOR PLAN APPROVAL	19/03/08	M.S.

ENGINEERING DIVISION
TECHNOLOGY SERVICES BRANCH
106 - 1155 PACIFIC AVE

DESIGNED BY M.S. | CHECKED BY C.H.
DRAWN BY M.S. | APPROVED BY
HOR. SCALE: 1 : 250
VERTICAL:
DATE 2019/03/26

ENGINEER'S SEAL
PROVINCE OF MANITOBA
FIRST LAST
Member #
REGISTERED ENGINEER

Winnipeg

THE CITY OF WINNIPEG
PUBLIC WORKS DEPARTMENT

STAFFORD STREET
FROM **YALE AVE** TO **CORYDON AVE**
REGIONAL SIDEWALK RENEWAL AND ASSOCIATED WORKS
FROM **STA. 4+60** TO **STA. 5+74**

CITY DRAWING NUMBER SE-19-03
SHEET 3 OF 5
3