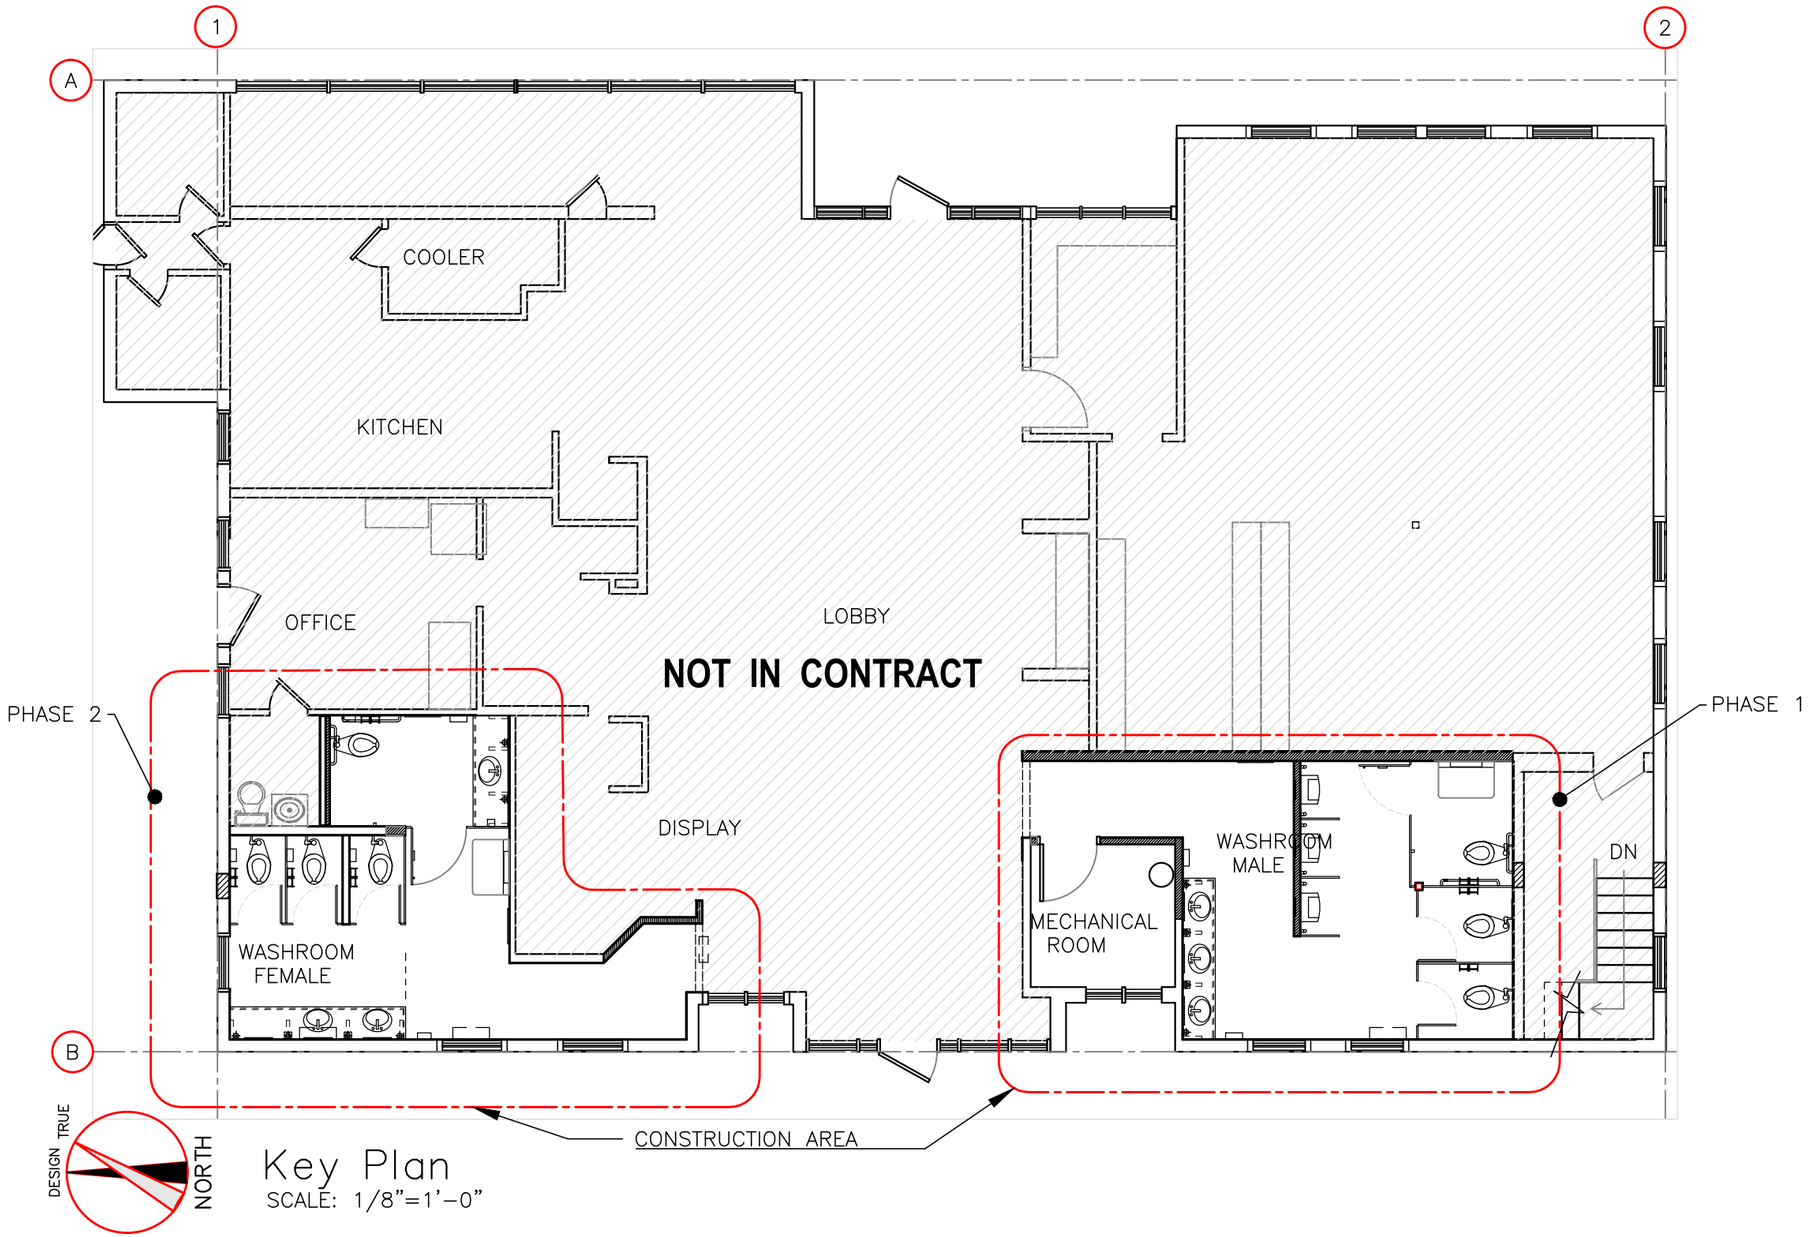

Key Plan
SCALE: 1/8"=1'-0"

NOTE: GENERAL CONTRACTOR TO PROVIDE RECORD DRAWINGS AND 2 COPIES O&M MANUALS TO CITY OF WINNIPEG

REV	DESCRIPTION	DATE	BY
0	ISSUED FOR CONSTRUCTION	OCT 11 2019	AR

SEAL:

PROVINCE OF MANITOBA
NEIL COOPER
OCT 11 2019
REGISTERED ARCHITECT

THIS DRAWING MUST NOT BE SCALED.

THE GENERAL CONTRACTOR SHALL VERIFY ALL DIMENSIONS, DATUMS AND LEVELS PRIOR TO COMMENCEMENT OF WORK AND IS HELD RESPONSIBLE FOR REPORTING ANY DISCREPANCY OR OMISSION TO NEIL COOPER ARCHITECT IMMEDIATELY.

THIS DRAWING IS THE EXCLUSIVE PROPERTY OF NEIL COOPER ARCHITECT AND CAN BE REPRODUCED ONLY WITH THE PERMISSION OF NEIL COOPER ARCHITECT, IN WHICH CASE THE REPRODUCTION MUST BEAR THEIR NAME AS THE ARCHITECTURAL FIRM.

DRAWING:
KEY PLAN

PROJECT:
Interior Reno – Washroom
KILDONAN PARK CLUBHOUSE
2015 Main Street, WPG MB

Neil Cooper Architect
109-374 River Avenue, Winnipeg, Manitoba R3L 0E4

TENDER 1123-2019

DRAWN BY:	CHECKED BY:	SHEET NO:	REV NO:
AR	NC	A2.2	R0

DATE: MAY 23 2019
SCALE: As Noted
FILE: 19058/Cont Doc/Cont Dwg/Arch/A2.1.dwg