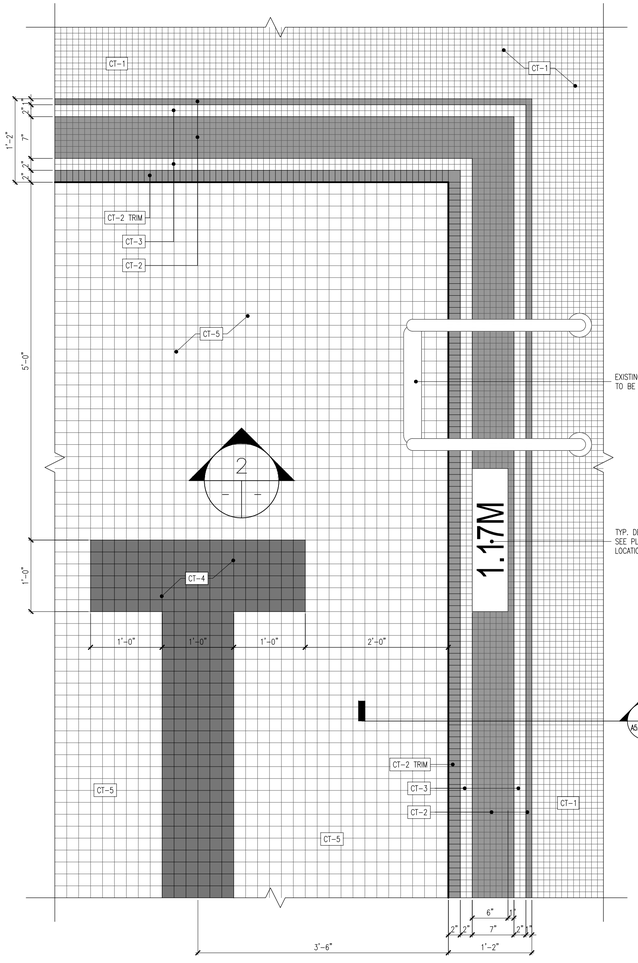

1 A1.2 A5.2 PLAN DETAIL (POOL TANK B)
1"=1'-0"

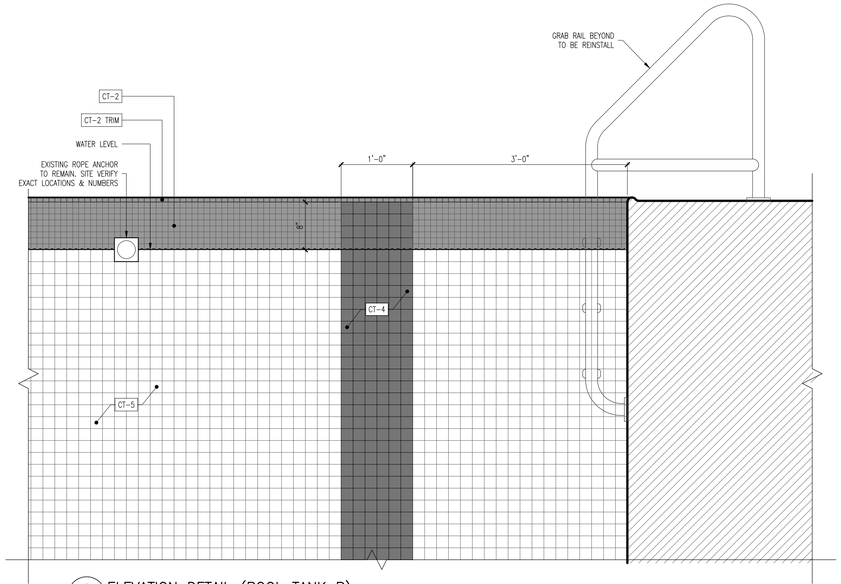

2 A2.1 A5.2 ELEVATION DETAIL (POOL TANK B)
1"=1'-0"

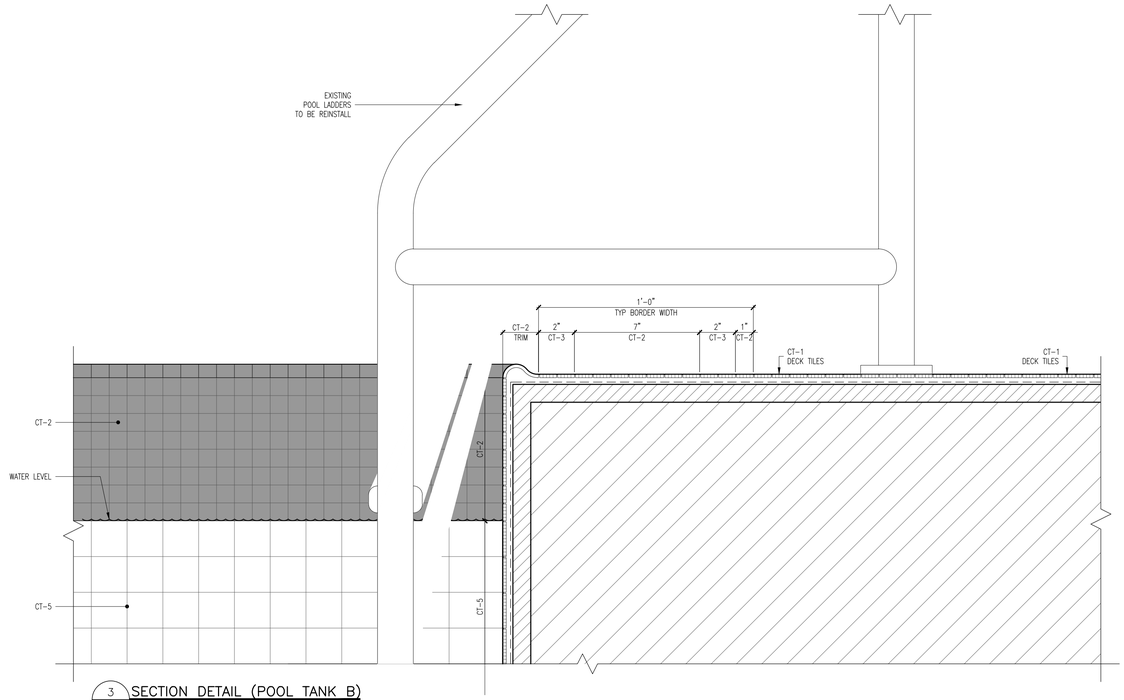

3 A2.1 A5.2 SECTION DETAIL (POOL TANK B)
1"=3'-0"

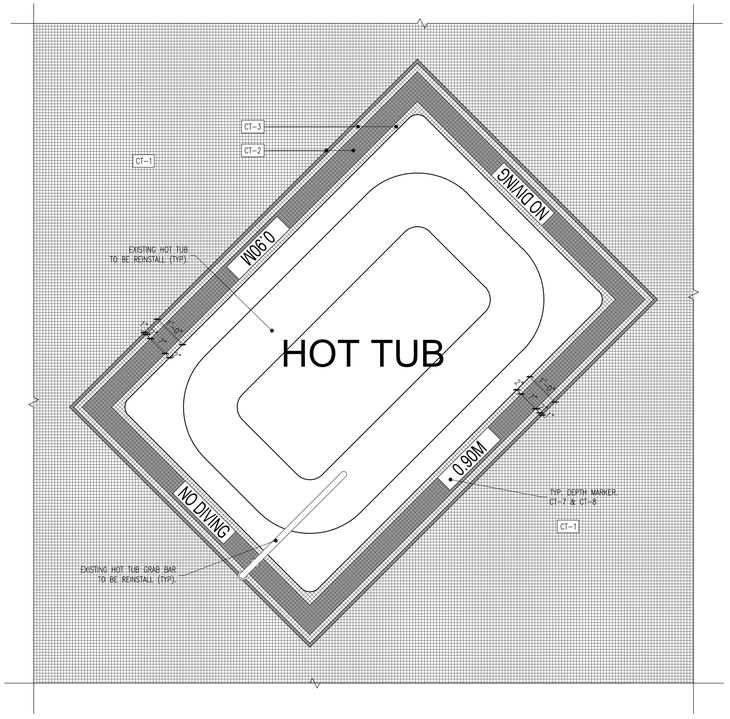

4 A1.2 A5.2 PLAN DETAIL
1"=1'-0"

THE CITY OF WINNIPEG
PLANNING, PROPERTY AND
DEVELOPMENT DEPARTMENT
MUNICIPAL ACCOMMODATIONS DIVISION
3-65 GARRY STREET, R3C 4K4

The General Contractor shall check & verify all dimensions and report any errors or omissions to the designers.

No.	Date	Issue/Revision	By
0	2019-08-07	ISSUED FOR TENDER	MMP

NOTE:
PRELIMINARY
DRAWING
DO NOT USE FOR
CONSTRUCTION

Consultant

MMP ARCHITECTS INC.
Ph: 204.956.0530
Fax: 204.943.3704
info@mmparchitects.com

200-123 Bannatyne Ave.
Winnipeg, Manitoba R3B 0R3
mmparchitects.com

300-275 Carlton Street
Winnipeg, Manitoba R3C 5R6
T 204. 943. 7501
F 204. 943. 7507

Crosier Kilgour
& Partners Ltd.
CONSULTING STRUCTURAL ENGINEERS

Project

BONIVITAL POOL

POOL DECK AND TANKS RESTORATION
TENDER NO. 286-2019
1215 ARCHIBALD STREET WINNIPEG,
MANITOBA

Sheet Title

DETAILS

File	Date
2018-64	2019-08-07
Design: RS	Drawn: NL
Revision: 0	Sheet No.: A5.2