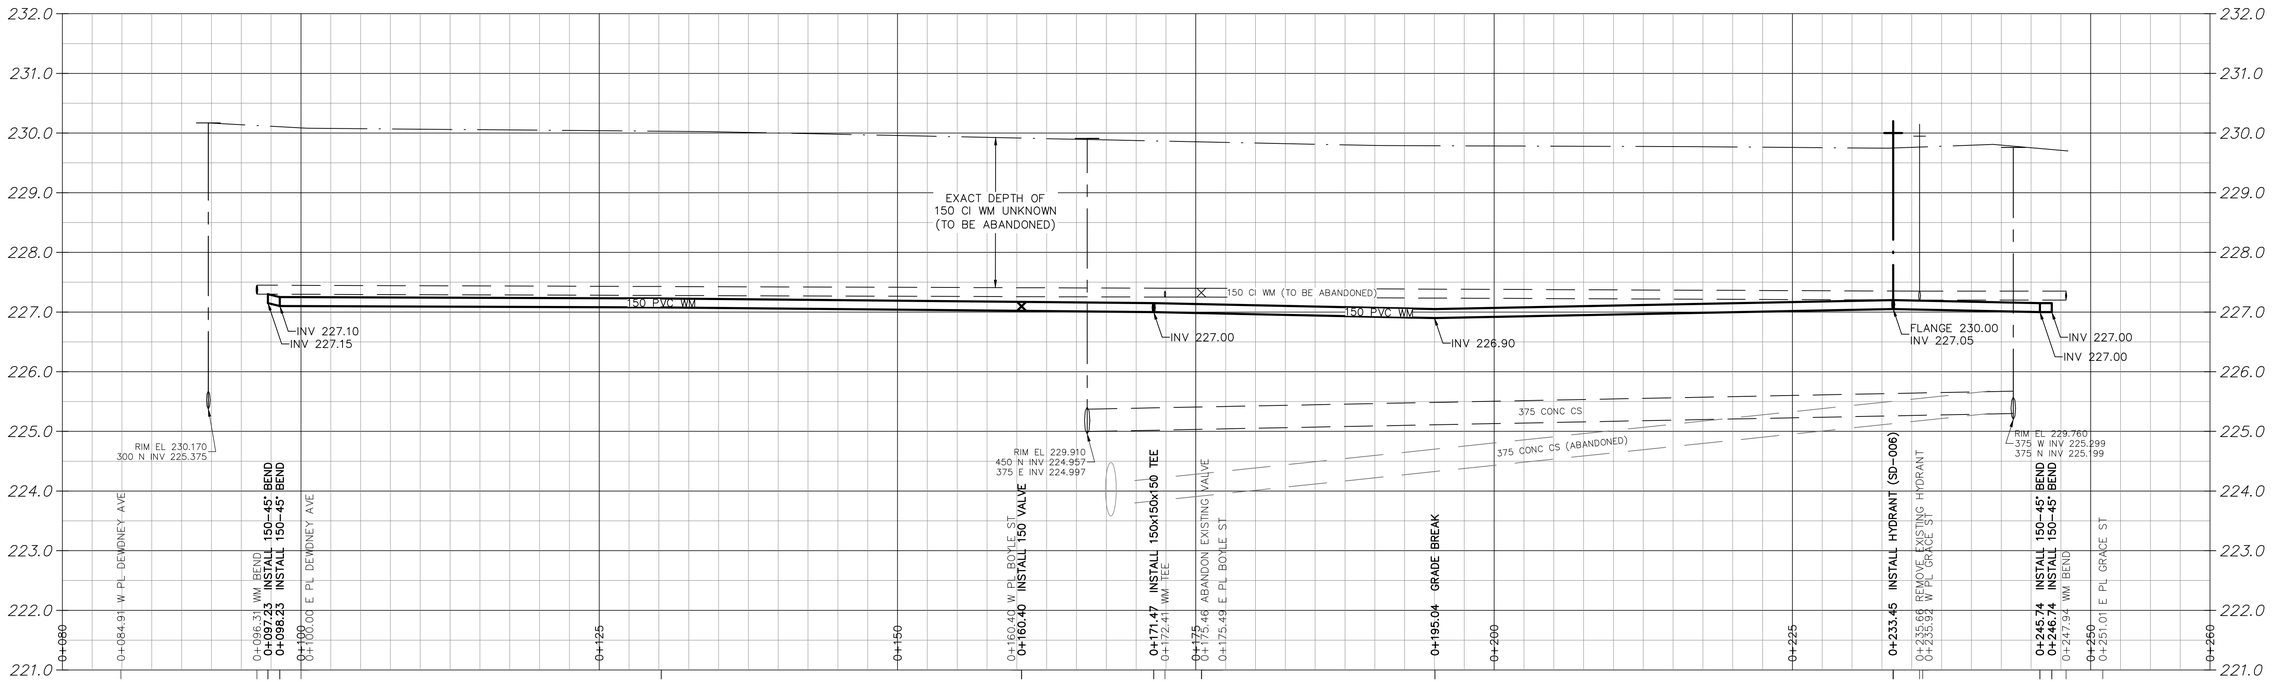

NOTE: CHAINAGES SHOWN ARE ALONG N. ℄ OF DEWDNEY AVENUE

WATER SERVICE INFORMATION

ADDRESS	SIZE (mm) MATERIAL (STREET)	SIZE (mm) MATERIAL (PROP.)	SHORT & LONG MEASUREMENT	CORP. LOCATION	REMARKS
42 DEWDNEY AV	20 mm CU	12 mm LEAD	0.8 m W W BL 21 m E EL BOYLE	OPP CS	RECONNECT
57 DEWDNEY AV	20 mm CU	12 mm LEAD	3.4 m E W LL 10.4 m W WL BOYLE	OPP CS	RECONNECT DBL SERV WITH 55
65 DEWDNEY AV	20 mm CU	20 mm CU	0.9 m E W BL 2.4 m E EL MCARTHUR	OPP CS	RECONNECT CPLG 1 INSIDE S/C
43 BOYLE ST	20 mm LEAD	12 mm LEAD	1.2 m EEL W WINDOW 9.4 m E EL BOYLE	0.3 m W SC	RENEW SERVICED OFF DEWDNEY

* SERVICES TO BE RENEWED TO ℄. ALL OTHERS TO BE RECONNECTED

NOTE: LOCATION OF WATER SERVICES SHOWN ON DRAWINGS ARE APPROXIMATE. THE CONTRACTOR SHALL FIELD LOCATE ALL WATER SERVICES PRIOR TO CONSTRUCTION.

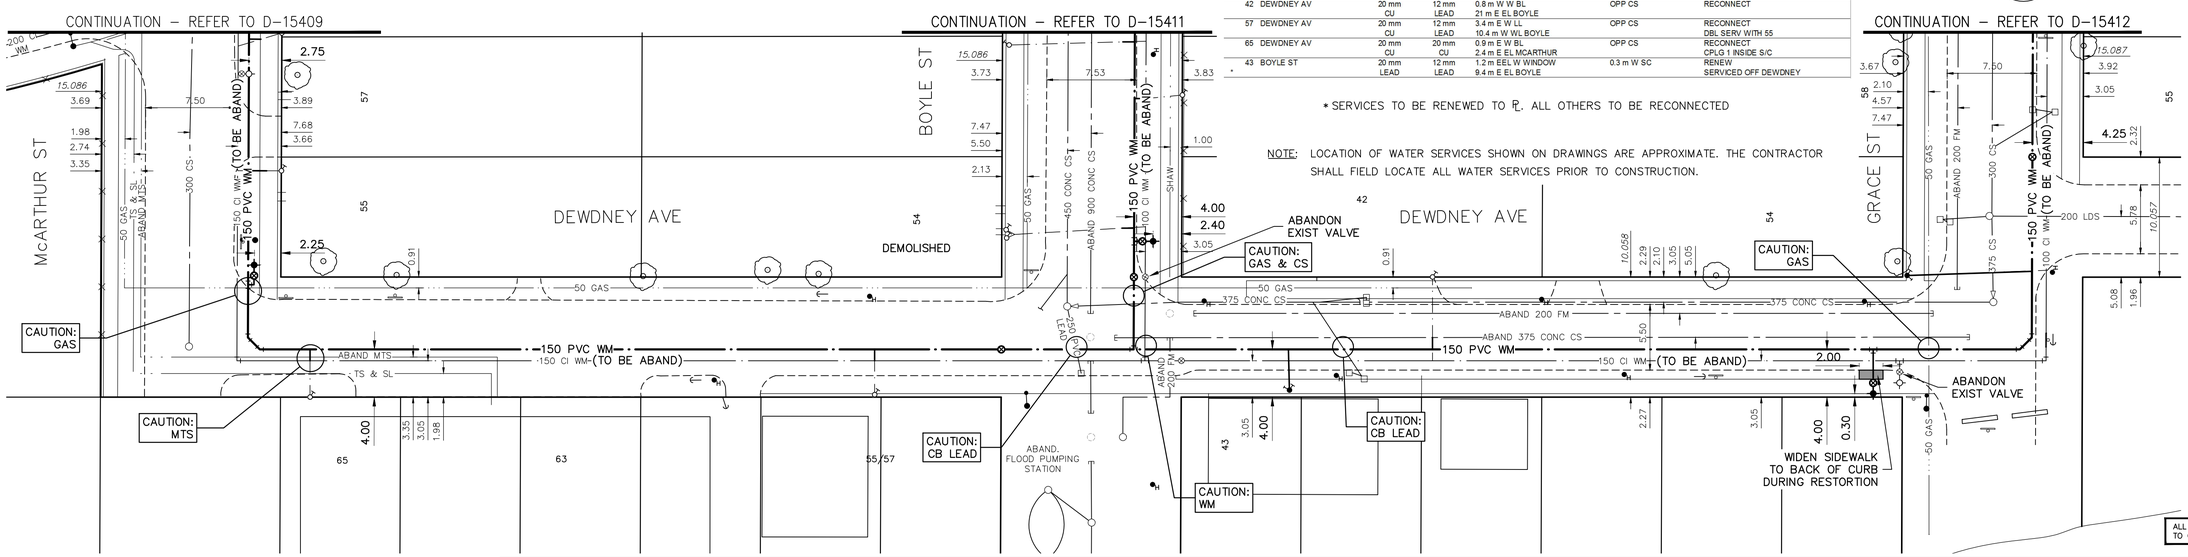

METRIC

WHOLE NUMBERS INDICATE MILLIMETRES
DECIMALIZED NUMBERS INDICATE METRES

0.0 5.0 10.0 15.0 20.0 25.0

ENGINEERS GEOSCIENTISTS MANITOBA
Certificate of Authorization
AECOM Canada Ltd.
No. 4671 Date: 3/29/2019

REFER TO DRAWING D-15408 FOR CONSTRUCTION NOTES

WARNING

IF POWER EQUIPMENT OR EXPLOSIVES ARE TO BE USED FOR EXCAVATION ON THIS PROJECT THE CONTRACTOR MUST:

1) NOTIFY THE GAS COMPANY OF THE PROPOSED LOCATION OF EXCAVATION.

2) TAKE PRECAUTION TO AVOID DAMAGE TO GAS COMPANY INSTALLATIONS.

SEE PROVINCIAL REGULATION 210/72 FOR DETAILS

LOCATION APPROVED
UNDERGROUND STRUCTURES

SUPV. U/G STRUCTURES COMMITTEE — DATE

NOTE:

LOCATION OF UNDERGROUND STRUCTURES AS SHOWN ARE BASED ON THE BEST INFORMATION AVAILABLE BUT NO GUARANTEE IS GIVEN THAT ALL EXISTING UTILITIES ARE SHOWN OR THAT THE GIVEN LOCATIONS ARE EXACT. CONFIRMATION OF EXISTENCE AND EXACT LOCATION OF ALL SERVICES MUST BE OBTAINED FROM THE INDIVIDUAL UTILITIES BEFORE PROCEEDING WITH CONSTRUCTION.

B.M. 35-017
ELEV. 230.730m
N.W. Cor. Higgins Ave. & Gomez St., Tblt. in S. Conc. foundation No. 109 Higgins Ave., 1.5 m W. & 1 m below brick of S.E. Cor. of Bldg.

NO.	REVISIONS	DATE	BY
0	ISSUED FOR TENDER	19/03/29	GSK
A	ISSUED FOR REVIEW	19/03/15	GSK

AECOM

DESIGNED BY	JP	CHECKED BY	GSK
DRAWN BY	JP	APPROVED BY	
SCALE: HORIZONTAL	1:250	RELEASED FOR CONSTRUCTION	
VERTICAL	1:50		
DATE	2019/03/15	DATE	

PLOT DATE: 2019 03 29

ENGINEER'S SEAL
PROVINCE OF MANITOBA
K.W. FITCHETT
REGISTERED PROFESSIONAL ENGINEER

CONSULTANT DRAWING NUMBER
C-0002

TENDER NUMBER: 300-2019
CONTRACT NUMBER: 7

FILE PATH: \\cowpg1fp001\Data\Projects\60595441\900-CAD_GIS\910-CAD\20-SHEETS\C
FILE NAME: 60595441-SHT-01-C-1002

Winnipeg

THE CITY OF WINNIPEG
WATER AND WASTE DEPARTMENT
ENGINEERING DIVISION

2019 WATER MAIN RENEWALS
CONTRACT 7

DEWDNEY AVENUE
McARTHUR STREET TO
GRACE STREET

SHEET 4 OF 19

CITY DRAWING NUMBER
D-15410