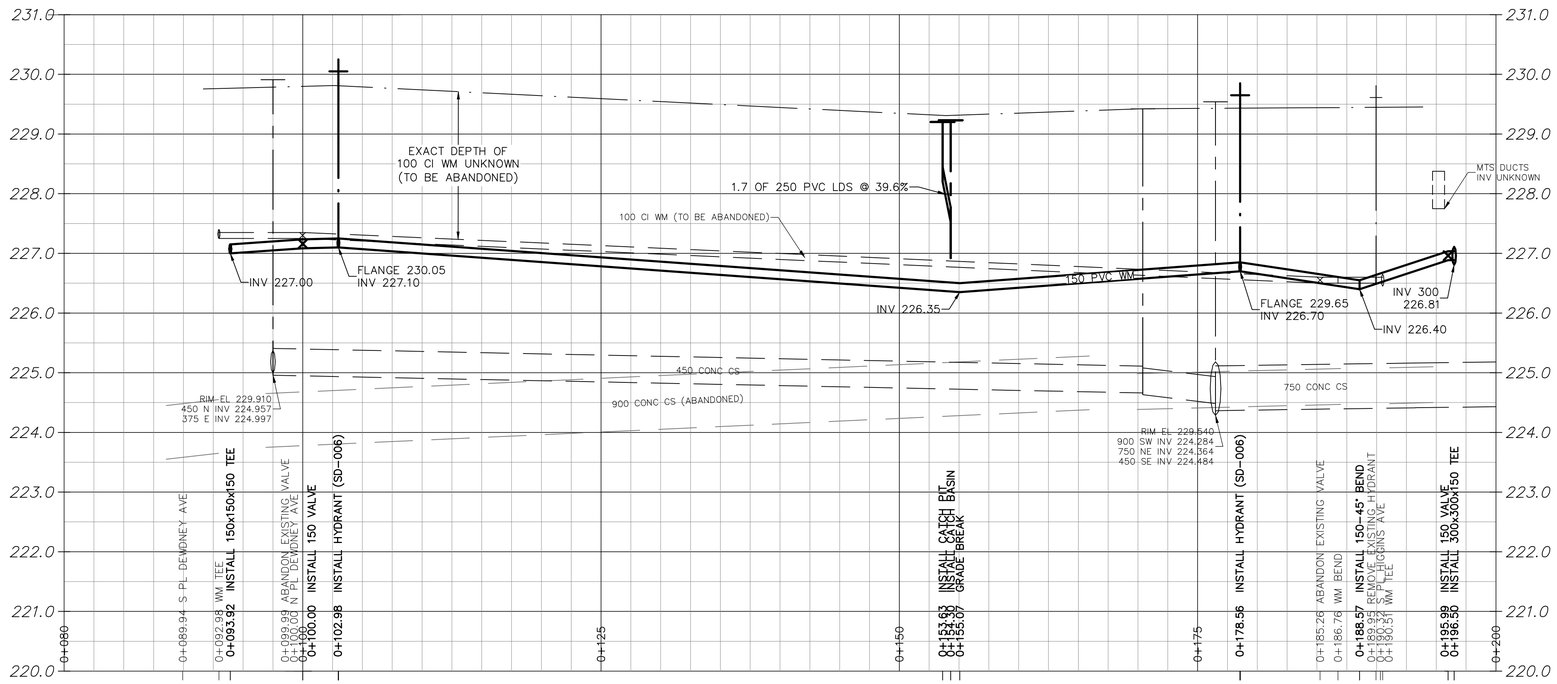

NOTE: CHAINAGES SHOWN ARE ALONG E. ℄ OF BOYLE ST

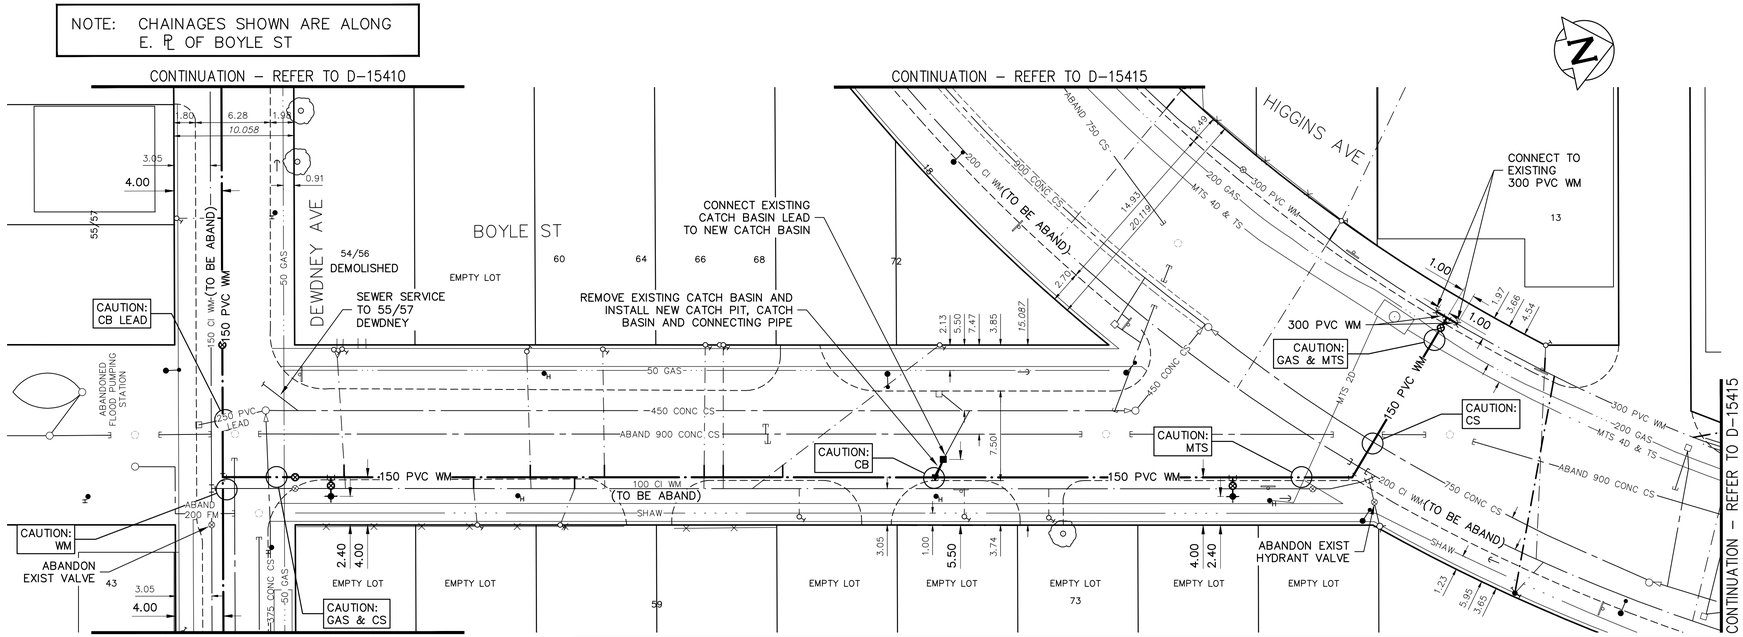

WATER SERVICE INFORMATION

ADDRESS	SIZE (mm) MATERIAL (STREET)	SIZE (mm) MATERIAL (PROP.)	SHORT & LONG MEASUREMENT	CORP. LOCATION	REMARKS
54 BOYLE ST		12 mm LEAD	3.4 m N S BL 3.7 m N NL DEWDNEY	OPP CS #56	DOUBLE WITH 56 RECONNECT
56 BOYLE ST		12 mm LEAD	4 m N S BL 4.3 m N NL DEWDNEY	OPP CS #56	DOUBLE WITH 54 RECONNECT
59 BOYLE ST	20 mm CU	20 mm CU	1.8 m N S BL 22.3 m N NL DEWDNEY	1.2 m N OF SC	RECONNECT
60 BOYLE ST	20 mm CU	12 mm LEAD	1.4 m S S TERRACE 19.8 m N NL DEWDNEY	OPP CS	RECONNECT DOUBLE WITH 62
64 BOYLE ST	20 mm CU	12 mm LEAD	25.8 m N NL DEWDNEY		RECONNECT DOUBLE WITH 60/62
66 BOYLE ST	20 mm CU	12 mm LEAD	3.7 m S N BL 34.1 m S SL HIGGINS	OPP CS	RECONNECT DOUBLE SERVICE 68
72 BOYLE ST	20 mm CU	12 mm LEAD	0.8 m N N WINDOW 14.2 m S SL HIGGINS	29.9 m S SL HIGGINS	RECONNECT
73 BOYLE ST			42.2 m N NL DEWDNEY		EMPTY LOT ABANDON
73 BOYLE ST			56.1 m N NL DEWDNEY		EMPTY LOT ABANDON
73 BOYLE ST			63.1 m N NL DEWDNEY		EMPTY LOT ABANDON

* SERVICES TO BE RENEWED TO ℄. ALL OTHERS TO BE RECONNECTED

NOTE: LOCATION OF WATER SERVICES SHOWN ON DRAWINGS ARE APPROXIMATE. THE CONTRACTOR SHALL FIELD LOCATE ALL WATER SERVICES PRIOR TO CONSTRUCTION.

ALL VALVES TO BE COUNTER-CLOCKWISE TO CLOSE (RED OPERATING NUT)

METRIC
WHOLE NUMBERS INDICATE MILLIMETRES
DECIMALIZED NUMBERS INDICATE METRES

0.0 5.0 10.0 15.0 20.0 25.0

REFER TO DRAWING D-15408 FOR CONSTRUCTION NOTES

ENGINEERS GEOSCIENTISTS MANITOBA
Certificate of Authorization
AECOM Canada Ltd.
No. 4671 Date: 3/29/2019

WARNING

IF POWER EQUIPMENT OR EXPLOSIVES ARE TO BE USED FOR EXCAVATION ON THIS PROJECT THE CONTRACTOR MUST:

1) NOTIFY THE GAS COMPANY OF THE PROPOSED LOCATION OF EXCAVATION.

2) TAKE PRECAUTION TO AVOID DAMAGE TO GAS COMPANY INSTALLATIONS.

SEE PROVINCIAL REGULATION 210/72 FOR DETAILS

LOCATION APPROVED
UNDERGROUND STRUCTURES

SUPV. U/G STRUCTURES COMMITTEE — DATE

NOTE:

LOCATION OF UNDERGROUND STRUCTURES AS SHOWN ARE BASED ON THE BEST INFORMATION AVAILABLE BUT NO GUARANTEE IS GIVEN THAT ALL EXISTING UTILITIES ARE SHOWN OR THAT THE GIVEN LOCATIONS ARE EXACT. CONFIRMATION OF EXISTENCE AND EXACT LOCATION OF ALL SERVICES MUST BE OBTAINED FROM THE INDIVIDUAL UTILITIES BEFORE PROCEEDING WITH CONSTRUCTION.

B.M. 35-017
ELEV. 230.730m
N.W. Cor. Higgins Ave. & Gomez St., Tblt. in S. Conc. foundation No. 109 Higgins Ave., 1.5 m W. & 1 m below brick of S.E. Cor. of Bldg.

NO.	REVISIONS	DATE	BY
0	ISSUED FOR TENDER	19/03/29	GSK
A	ISSUED FOR REVIEW	19/03/15	GSK

AECOM

DESIGNED BY	JP	CHECKED BY	GSK
DRAWN BY	JP	APPROVED BY	
SCALE: HORIZONTAL	1:250	RELEASED FOR CONSTRUCTION	
VERTICAL	1:50		
DATE	2019/03/15	DATE	

PLOT DATE: 2019 03 29

ENGINEER'S SEAL
PROVINCE OF MANITOBA
K.W. FITCHETT
REGISTERED PROFESSIONAL ENGINEER
March 29/19

CONSULTANT DRAWING NUMBER
C-0003

TENDER NUMBER: 300-2019
CONTRACT NUMBER: 7

Winnipeg

THE CITY OF WINNIPEG
WATER AND WASTE DEPARTMENT
ENGINEERING DIVISION

2019 WATER MAIN RENEWALS
CONTRACT 7

BOYLE STREET
DEWDNEY AVENUE TO
HIGGINS AVENUE

SHEET 5 OF 19

CITY DRAWING NUMBER
D-15411

FILE PATH: \\cawpg1fp001\Data\Projects\60595441\900-CAD_GIS\910-CAD\20-SHEETS\C
FILE NAME: 60595441-SHT-01-C-1001