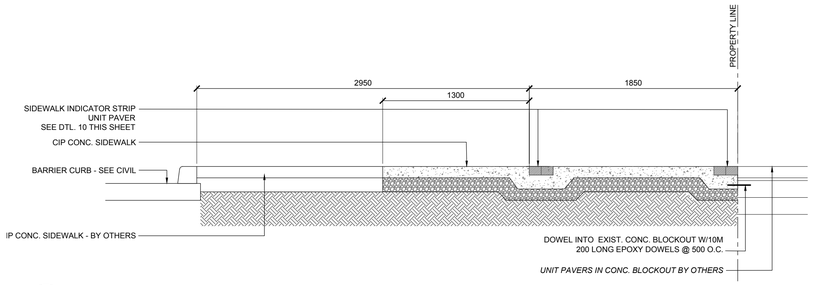

1 / L2.2 WESTBROOK STREET AT UNIT PAVERS
SCALE : 1:25

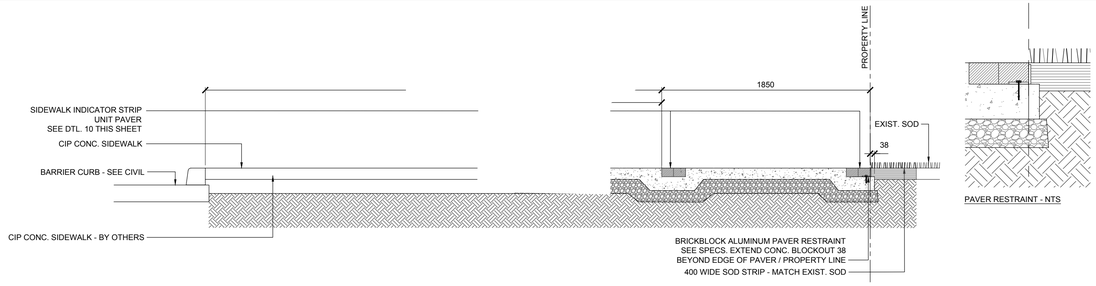

2 / L2.2 WESTBROOK STREET AT SOD
SCALE : 1:25

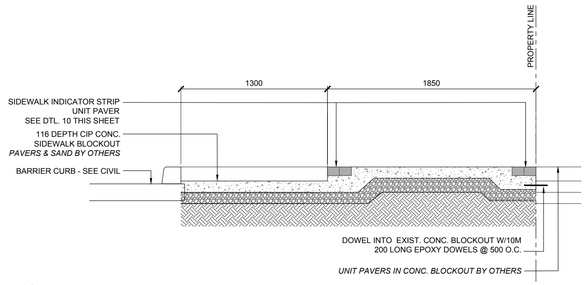

3 / L2.2 WESTBROOK STREET CONC. BLOCKOUT ONLY
SCALE : 1:25

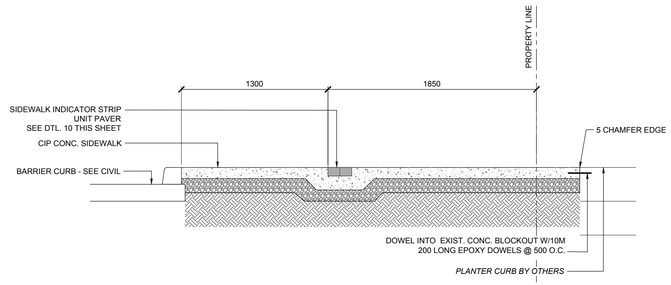

4 / L2.2 WESTBROOK STREET AT CONC. PLANTER CURB
SCALE : 1:25

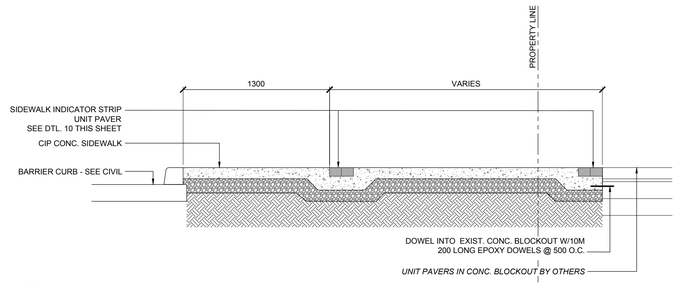

5 / L2.2 WESTBROOK STREET AT UNIT PAVERS
SCALE : 1:25

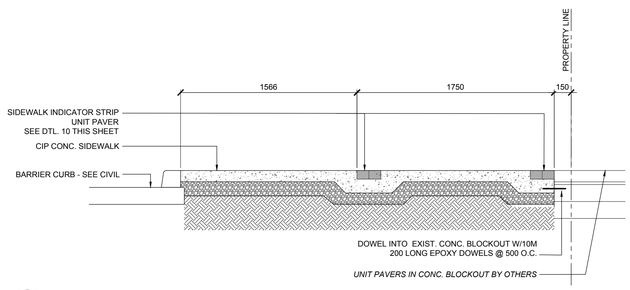

6 / L2.2 LOMBARD STREET AT UNIT PAVERS
SCALE : 1:25

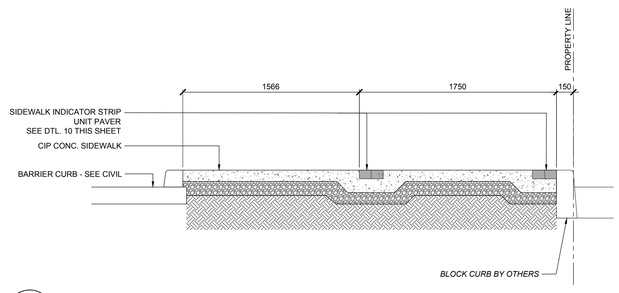

7 / L2.2 LOMBARD STREET AT BLOCK CURB
SCALE : 1:25

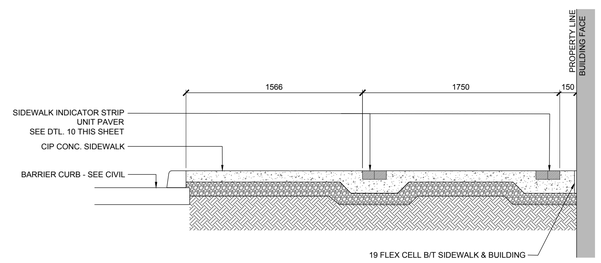

8 / L2.2 LOMBARD STREET AT BUILDING
SCALE : 1:25

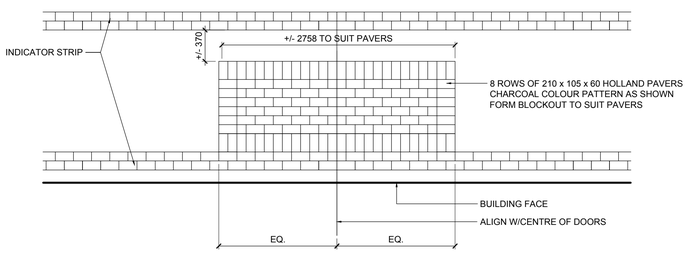

9 / L2.2 ENTRY PAVING PATTERN - LOMBARD
SCALE : 1:30

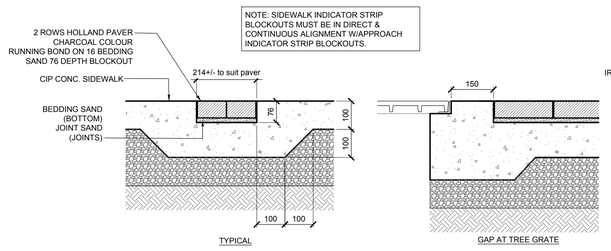

10 / L2.2 SIDEWALK INDICATOR STRIP: HOLLAND PAVER
SCALE : 1:10

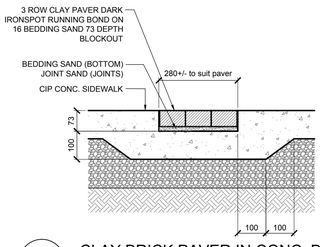

11 / L2.2 CLAY BRICK PAVER IN CONC. BLOCKOUT
SCALE : 1:10

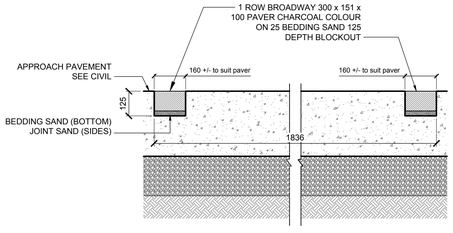

12 / L2.2 APPROACH INDICATOR STRIP: BROADWAY PAVER 10CM
SCALE : 1:15

NOTE:
These design documents are prepared solely for the use by the party with whom the design professional has entered into a contract and there are no representations of any kind made by the design professional to any party with whom the design professional has no contract.

LOCATIONS APPROVED UNDERGROUND STRUCTURES

SIGNED BY: _____ DATE _____
SUPV UG. STRUCTURES

LOCATION OF UNDERGROUND STRUCTURES AS SHOWN ARE BASED ON THE BEST INFORMATION AVAILABLE BUT NO GUARANTEE IS GIVEN THAT ALL EXISTING UTILITIES ARE SHOWN OR THAT THE GIVEN LOCATIONS ARE EXACT CONFIRMATION OF EXISTANCE AND EXACT LOCATION OF ALL SERVICES MUST BE OBTAINED FROM THE INDIVIDUAL UTILITIES BEFORE PROCEEDING

G.B.M.
ELEV.

NO.	REVISIONS	DATE	BY
C	ISSUED FOR TENDER	15-05-2019	JH
B	ISSUED FOR UNDERGROUND STRUCTURES	16-04-2019	JH
A	ISSUED FOR 99% REVIEW	18-01-2019	JH

HTFC PLANNING & DESIGN
500-115 Bannatyne Avenue East Winnipeg, MB R3B 0R3
PHONE 204 944 9997 WEB htfc.mb.ca

DESIGNED BY	JH	CHECKED BY	GM
DRAWN BY	JH	APPROVED BY	GM
HOR. SCALE	AS NOTED	RELEASED FOR CONSTRUCTION	
VERTICAL	AS NOTED		
DATE	15-05-2019	DATE	-

ENGINEER'S SEAL
Glen Manning
Member No. 81
MAY 15, 2019

CONSULTANT ACAD DWG. NO.
L2.2

Winnipeg
THE CITY OF WINNIPEG
PUBLIC WORKS DEPARTMENT
ENGINEERING SERVICES DIVISION

NORTH EAST EXCHANGE DISTRICT
CURB & SIDEWALK RENEWALS

SECTIONS, PAVING LAYOUT & DETAILS

CITY DRAWING NUMBER
SHEET 4 OF 4

BID NO.
455-2019

May 22, 2019 – 4:28pm
\\Wsc\HTFC_FILE_SERVER\2018\18-068 Richardson Centre Sidewalks\07 ACAD POWERCADD\18-068 Details.dwg – tab:L2.2 Sections & Details