ITEM NO.3

NOTES:

GRAHAM AVENUE

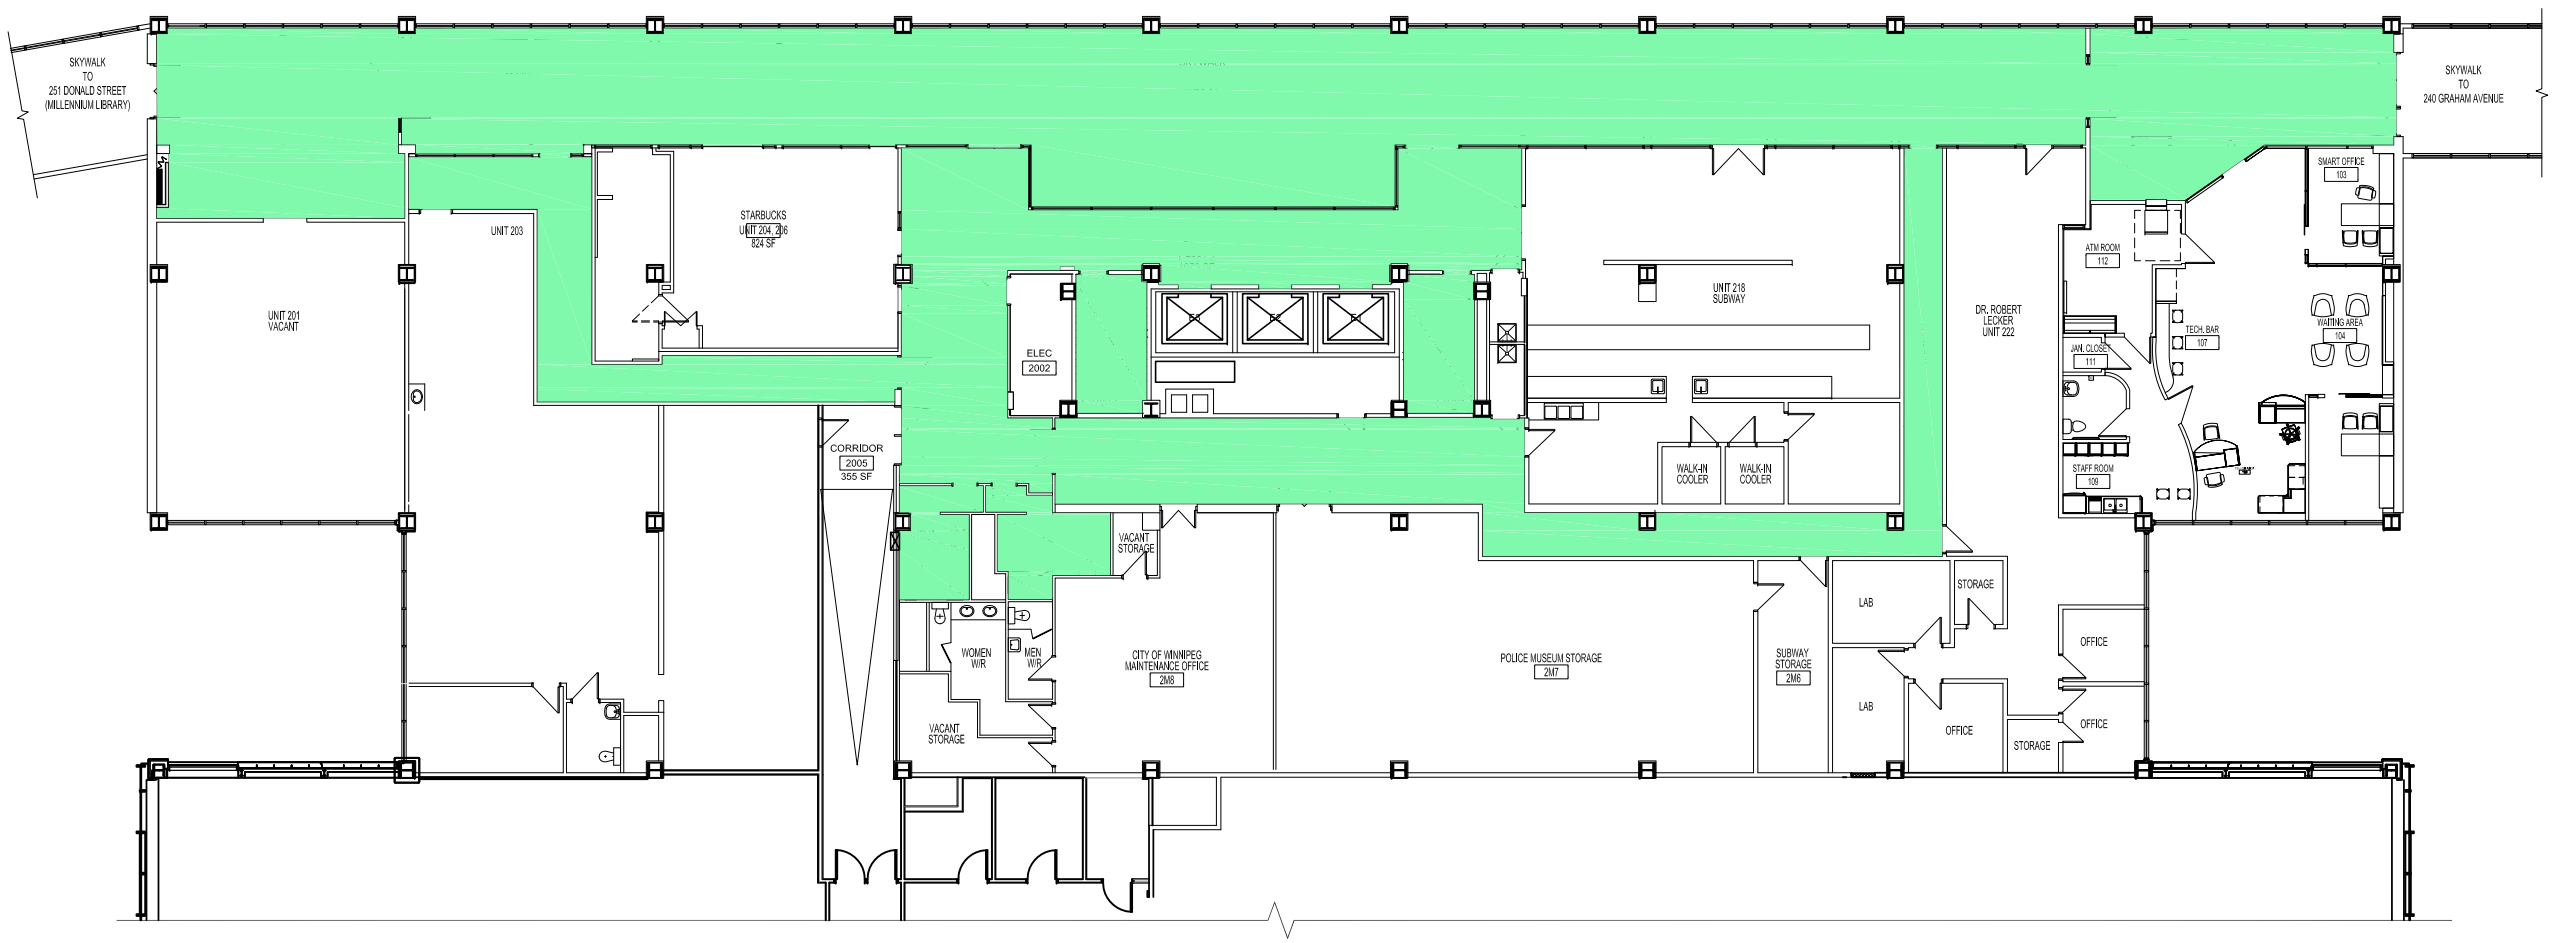

ATTACHED 245 SMITH STREET BUILDING

NORTH

SECOND FLOOR PLAN
SCALE: 3/32"=1'-0"

266 Graham Ave.
Second Floor Office Tower
Skywalk Level
Areas to Clean = 7,077 s.f.

No.	REVISION/DESCRIPTION	BY	DATE

SEAL

DRAWN	CHECKED	DESIGNED	APPROVED
CEA/MMG/JKR/DTA/SFC			
DATE 2019.08.16	USER APPROVAL		

THE CITY OF WINNIPEG
PLANNING, PROPERTY AND DEVELOPMENT DEPARTMENT
MUNICIPAL ACCOMMODATIONS DIVISION
3-65 GARRY STREET, R3C 4K4

PROJECT
TOWER

266 GRAHAM AVENUE

SHEET TITLE
SECOND FLOOR PLAN
SKYWALK AND ACCESS TO 245 SMITH STREET

688-2019

SCALE	PROJECT No:	SHEET No:
AS SHOWN		A3

ADDRESS: 266 GRAHAM AVENUE
PROJECT No:
SHEET TITLE: SECOND FLOOR PLAN
DATE: 2019.08.16
FILE NAME: 0266GM02.dwg