NOTES

1. Dimensions are in Metres
2. Dimensions for timber edging are to outside of edging
3. Contractor to verify dimensions and conformance of swing safety zones and report any discrepancies to Contract Administrator

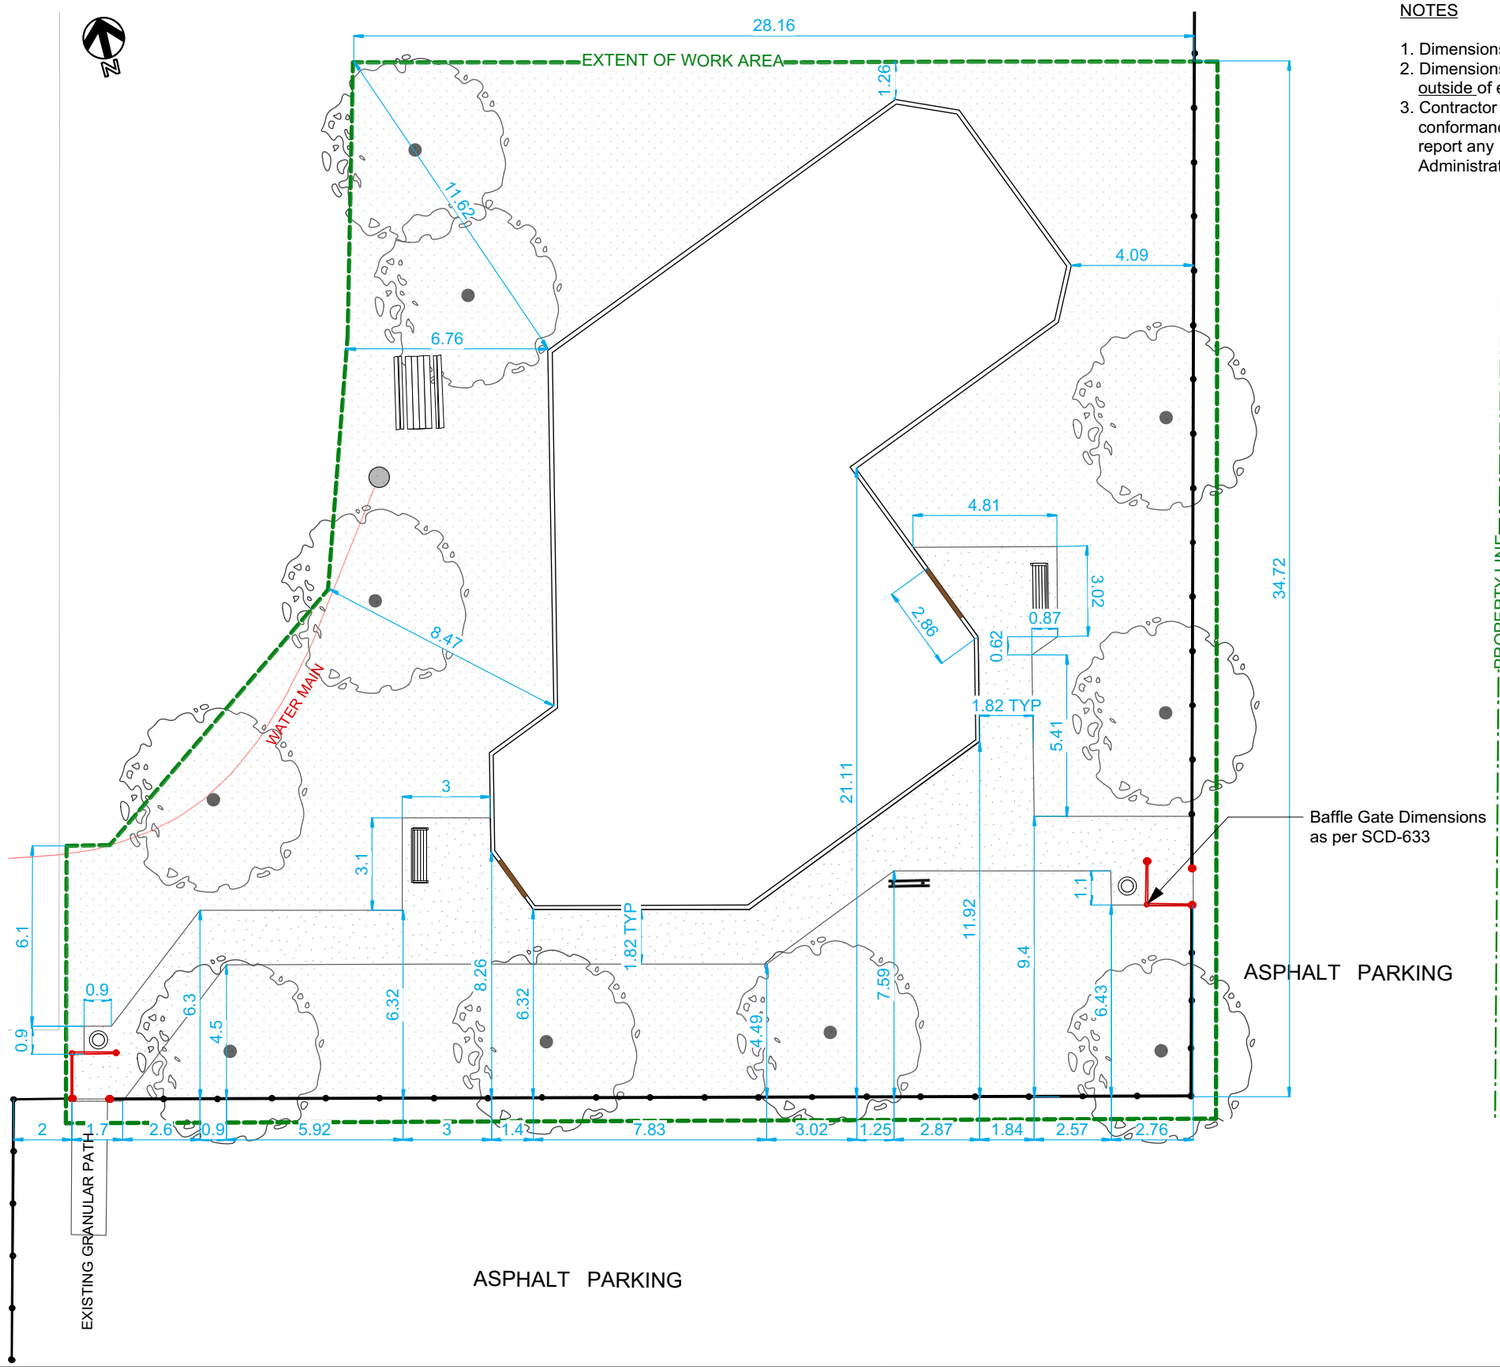

PROPERTY LINE

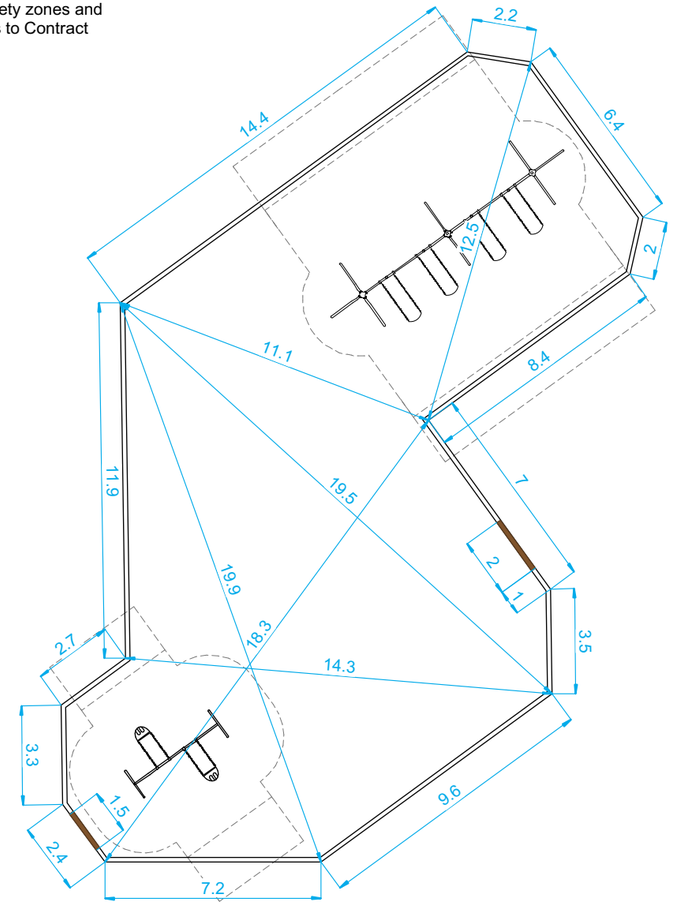

0 5 10 15 m

CONTRACTOR TO CONFIRM ALL DIMENSIONS AND REPORT ANY DISCREPANCIES TO CONTRACT ADMINISTRATOR PRIOR TO CONSTRUCTION. LOCATION OF UNDERGROUND STRUCTURES AS SHOWN ARE BASED ON THE BEST INFORMATION AVAILABLE BUT NO GUARANTEE IS GIVEN THAT ALL EXISTING UTILITIES ARE SHOWN OR THAT THE GIVEN LOCATIONS ARE EXACT. CONFIRMATION OF EXISTENCE AND EXACT LOCATION OF ALL SERVICES MUST BE OBTAINED FROM THE INDIVIDUAL UTILITIES BEFORE PROCEEDING WITH CONSTRUCTION.

THE CITY OF WINNIPEG
Planning, Property and Development Department
Planning and Land Use Division
Unit 15 - 30 Fort Street, Winnipeg, MB, (R3C 4X5)

DESIGNED BY	IM	CHECKED BY	
DRAWN BY	IM	APPROVED BY	
HORIZ. SCALE / VERT. SCALE	1:200		
DATE	July 2019		

MANAGER, PARK AND OPEN SPACES — DATE

MANAGER, PLANNING AND LAND USE DIVISION — DATE

DRAWING TITLE

Former East Elmwood CC

Playground Redvelopment

Layout Plan

SITE ADDRESS 927 Beach Avenue

DRAWING NO.

E16-F5

BID OPPORTUNITY NO.

06-01-23 Template.mcd Monday, January 23, 2006