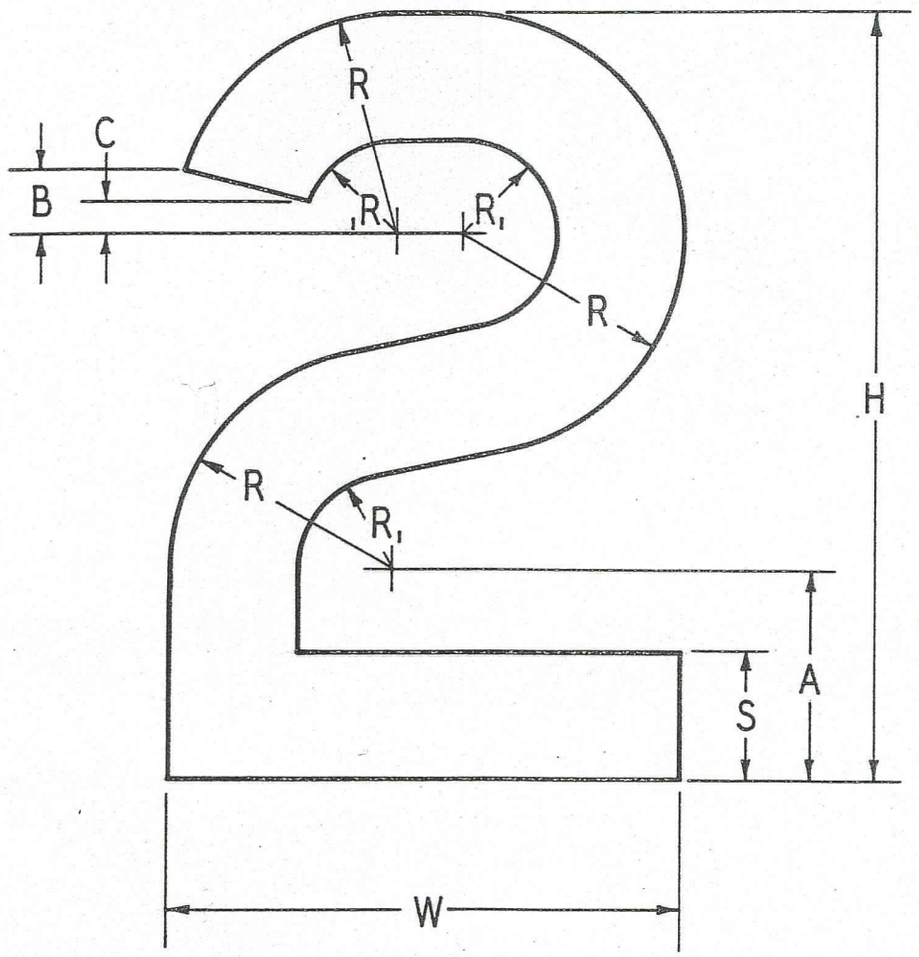

H	W	S	R	R1	A	B	C	
3/8	1/4	1/16	7/64	3/64	7/64	1/32	1/64	
1/2								
3/4	1/2	1/8	7/32	3/32	13/64	1/16	1/32	
1								
1 1/4								
1 1/2	1	1/4	7/16	3/16	13/32	1/8	1/16	
2								
3								
4	2 21/32	43/64	1 11/64	1/2	1 5/64	11/32	11/64	
6	4	1	1 3/4	3/4	1 5/8	1/2	1/4	
8	5 5/16	1 11/32	2 11/32	1	2 5/32	11/16	11/32	
10	6 21/32	1 5/8	2 29/32	1 9/32	2 23/32	13/16	13/32	
12	8	2	3 1/2	1 1/2	3 1/4	1	1/2	
18	12	3	5 1/4	2 1/4	4 7/8	1 1/2	3/4	
24	16	4	7	3	6 1/2	2	1	
30	20	5	8 3/4	3 3/4	8 1/8	2 1/2	1 1/4	
48	32	8	14	6	13	4	2	

REPORT ALL ERRORS TO D.O.

SYM.	REVISIONS	CKD	DATE	APPD
E	REDRAWN - NO CHANGE	[illegible]	25 APR 62	[illegible]
F	8 IN. HIGH NUMERAL ADDED AUTH. DAE 5119 13 JUN 63	WJM	3 JUN 63	JEM
G	10 IN. HIGH NUMERAL ADDED	R.F.	1 OCT. 63	[illegible]

REF. DRAWING CHECK LIST 357795.

ITEM	DRAWING NO.	PART NO.	RCAF STOCK NO.	NAME	L.H. / R.H. NO. REQD	SIZE AND DESCRIPTION / MATERIAL	SPECIFICATION

TOLERANCES UNLESS OTHERWISE NOTED
FRACTIONS±
DECIMALS±
ANGLES±
SURFACE ROUGHNESS AS PER ASA B46.1

DRAWN H.S.H. 10-5-58
CHECKED J.D.H. 10-5-58
APPD D.O.
ENG. [illegible]
RCAF APPROVED
EXAM. [illegible] 27-7-58
AUTH. [illegible] 24-6-58

TITLE AIRCRAFT MARKINGS NUMERAL "2"

DEPARTMENT OF NATIONAL DEFENCE
ROYAL CANADIAN AIR FORCE

NEXT ASSY | L.H. / R.H. NO. REQD | REV. G

DRAWING NO. 357822

SHEET 1 OF 1 SHEETS

C
DWG. SIZE | SCALE