DEPOSIT No.

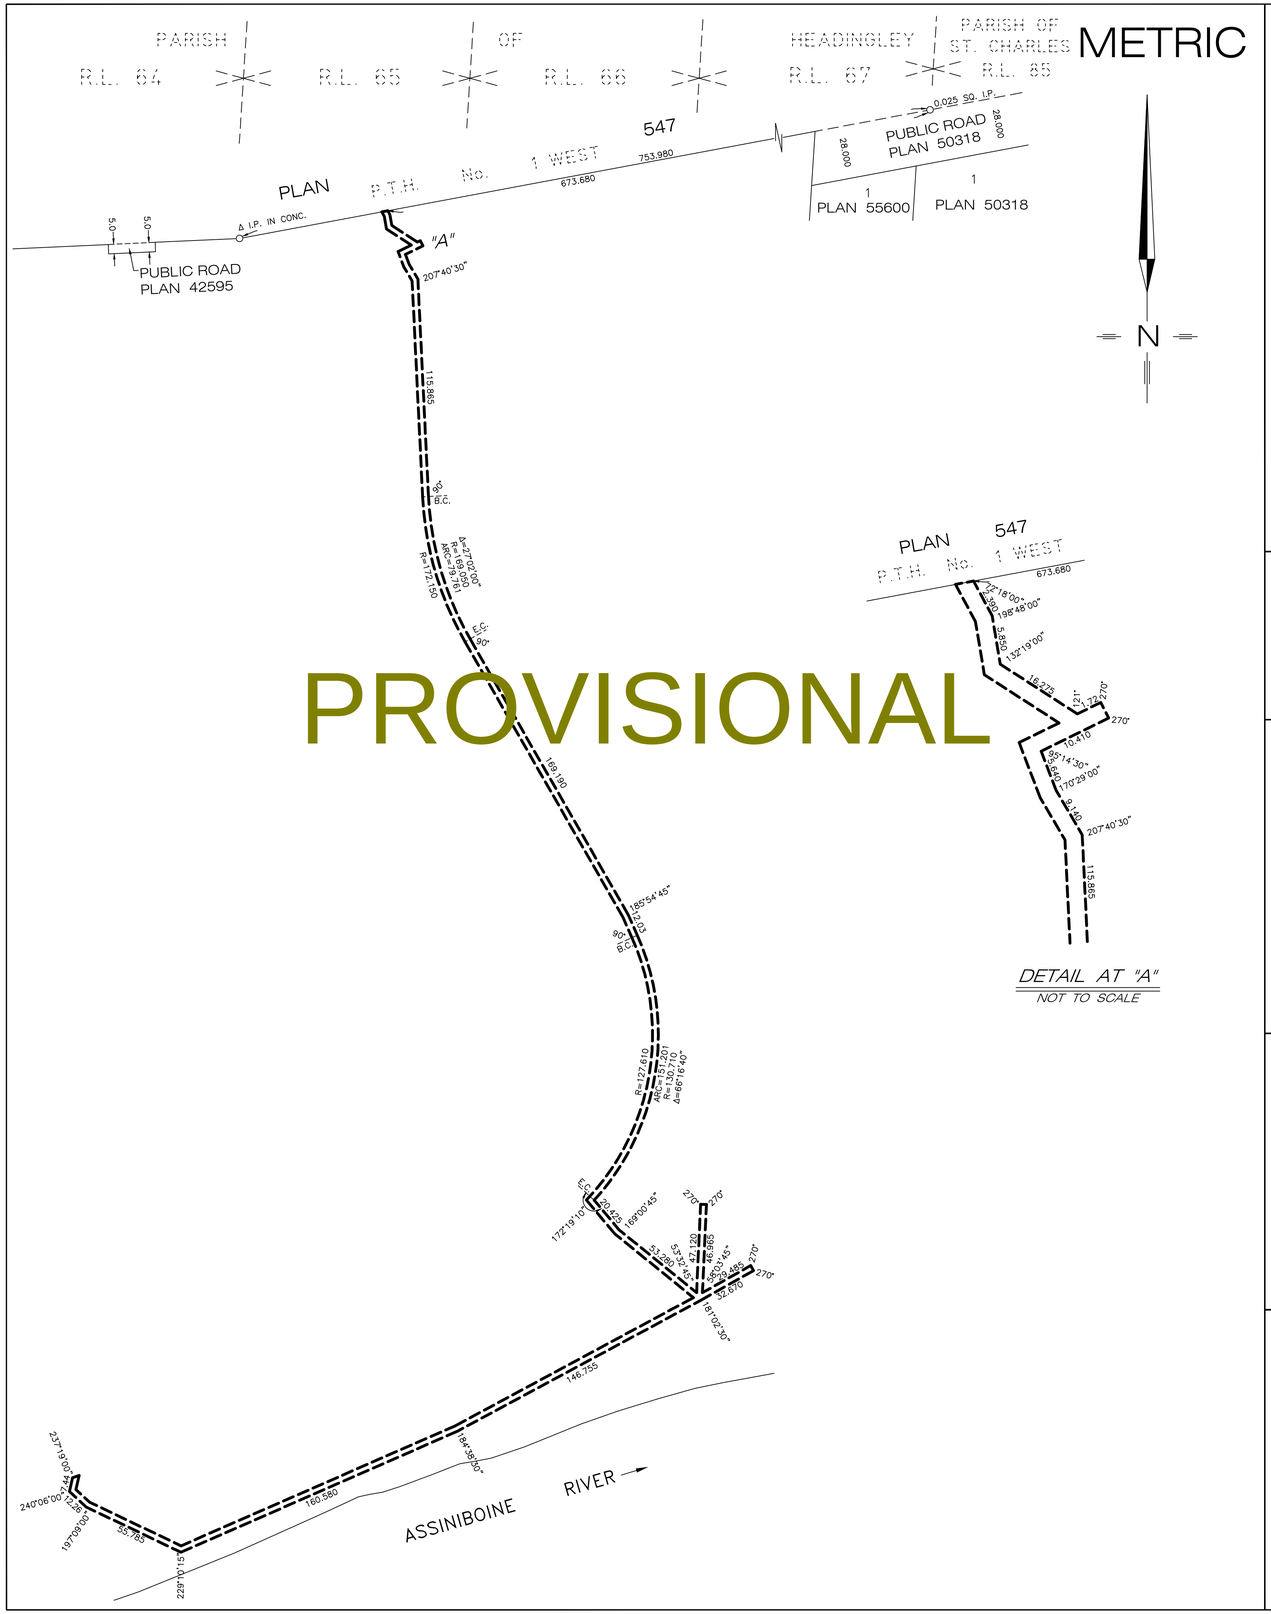

DETAIL AT "A"
NOT TO SCALE

PROVISIONAL

PLAN OF EASEMENT FOR UTILITIES

ACROSS PART OF

RIVER LOTS 64, 65, 66 AND 67 PARISH OF HEADINGLEY

R.M. OF HEADINGLEY

MANITOBA

SCALE 1 : 1500

15 7.5 0 15 30 45 60 75 90 105 120 135 150 Metres

PREPARED UNDER SECTION 128 (3) OF THE REAL PROPERTY ACT.

NOTES

ALL DISTANCES ARE IN METRES AND MAY BE CONVERTED TO FEET BY MULTIPLYING BY 3.28084.
SURVEY MONUMENTS FOUND ON THE GROUND ARE DESCRIBED AND SHOWN THUS_____O
LAND AFFECTED BY THIS PLAN IS SHOWN BORDERED THUS _____ – – – – – – – –
UNIFORM PERPENDICULAR WIDTH OF EASEMENT IS 3.1 METERS.
UNIFORM RADIAL WIDTH OF CURVED PORTIONS OF EASEMENT IS 3.1 METERS
ALL PLANS REFERRED TO ARE ON RECORD IN THE WINNIPEG LAND TITLES OFFICE.

AFFIDAVIT

I, KELLY WAYNE MANTIK, OF THE CITY OF WINNIPEG, MANITOBA LAND SURVEYOR, MAKE OATH AND SAY THAT I DID PERSONALLY SUPERINTEND THE SURVEY REPRESENTED BY THIS PLAN, THAT THE SURVEY WAS MADE BETWEEN THE DATES OF DECEMBER 8TH, 2020 AND FEBRUARY 2ND, 2021 AND THAT THE SURVEY AND PLAN ARE CORRECT AND TRUE TO THE BEST OF MY KNOWLEDGE AND BELIEF.

PROVISIONAL
MANITOBA LAND SURVEYOR

SWORN TO BEFORE ME AT THE CITY OF WINNIPEG

THIS _____ DAY OF_____, 20 ___

_____
A SURVEYOR AUTHORIZED TO PRACTISE
UNDER "THE LAND SURVEYORS ACT"

APPROVED FOR BELL CANADA

THIS _____ DAY OF _____, 20 ___

_____
AUTHORIZED SIGNING AUTHORITY

ENTERED AND FILED IN THE
WINNIPEG LAND TITLES OFFICE

THIS _____ DAY OF _____, 20 ___

AS PLAN No. _____

_____
FOR DISTRICT REGISTRAR

REGISTRATION No. _____

THIS APPROVAL IS VALID FOR 12 MONTHS UNLESS REGISTERED.

APPROVED THIS _____ DAY OF_____, 20 ___

_____
EXAMINER OF SURVEYS

RE-APPROVED THIS _____ DAY OF _____, 20 ___

_____
EXAMINER OF SURVEYS

BELLMTS FILE No. M007373

BARNES 1904 &DUNCAN
SURVEYING, ENGINEERING & GEOMATICS
6 DONALD STREET
WINNIPEG, MANITOBA
R3L 0K6

FILE: 20-1222
DWG: 20-1222 EASEMENT
FB: 1388/49

H.T.